



DISCLAIMER: THIS IMAGE IS FOR DEMONSTRATING OVERALL BUILDING DESIGN CONCEPT INTENT AND IS NOT TO BE USED AS THE FINAL BUILDING IMAGE.

Issued for SPA

ARCHITECT


HANK  
NATASHA KRICKMAN, OAA  
ADDRESS

CONTRACTOR


TBD

ENGINEERING

QUANTUM ENGINEERING  
1000 SHEPPARD AVE. E. SUITE 200  
TWIN OAKS, ONT. L3R 0M2  
705 549-1791

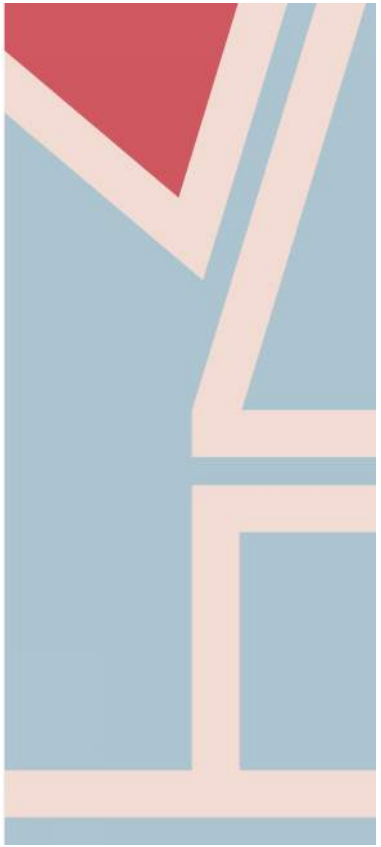

# 526 BAY ST. MIDLAND


 


Legend:

Project North:

| Revision No.   | Revision Date | Revision Description |
|----------------|---------------|----------------------|
|                |               |                      |
|                |               |                      |
| Issued for SPA |               | 2026-09-22           |

Disclaimer

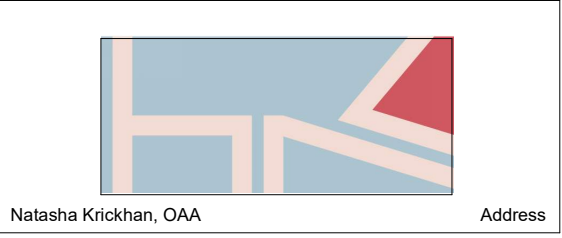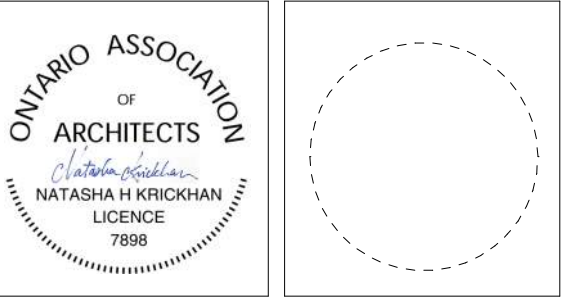

HANK

Client:

DESANTIS

Project Title:

526 BAY ST. MIDLAND


Drawing Title:

ISOMETRIC VIEWS

|                 |      |        |            |
|-----------------|------|--------|------------|
| Reviewed:       | NK   | Drawn: | LA         |
| Scale:          |      | Date:  | 2026.09.22 |
| Project Number: | 6998 |        |            |
| Drawing Number: | A0.5 |        |            |



**1** SOUTH ELEVATION  
SCALE: 1 : 100

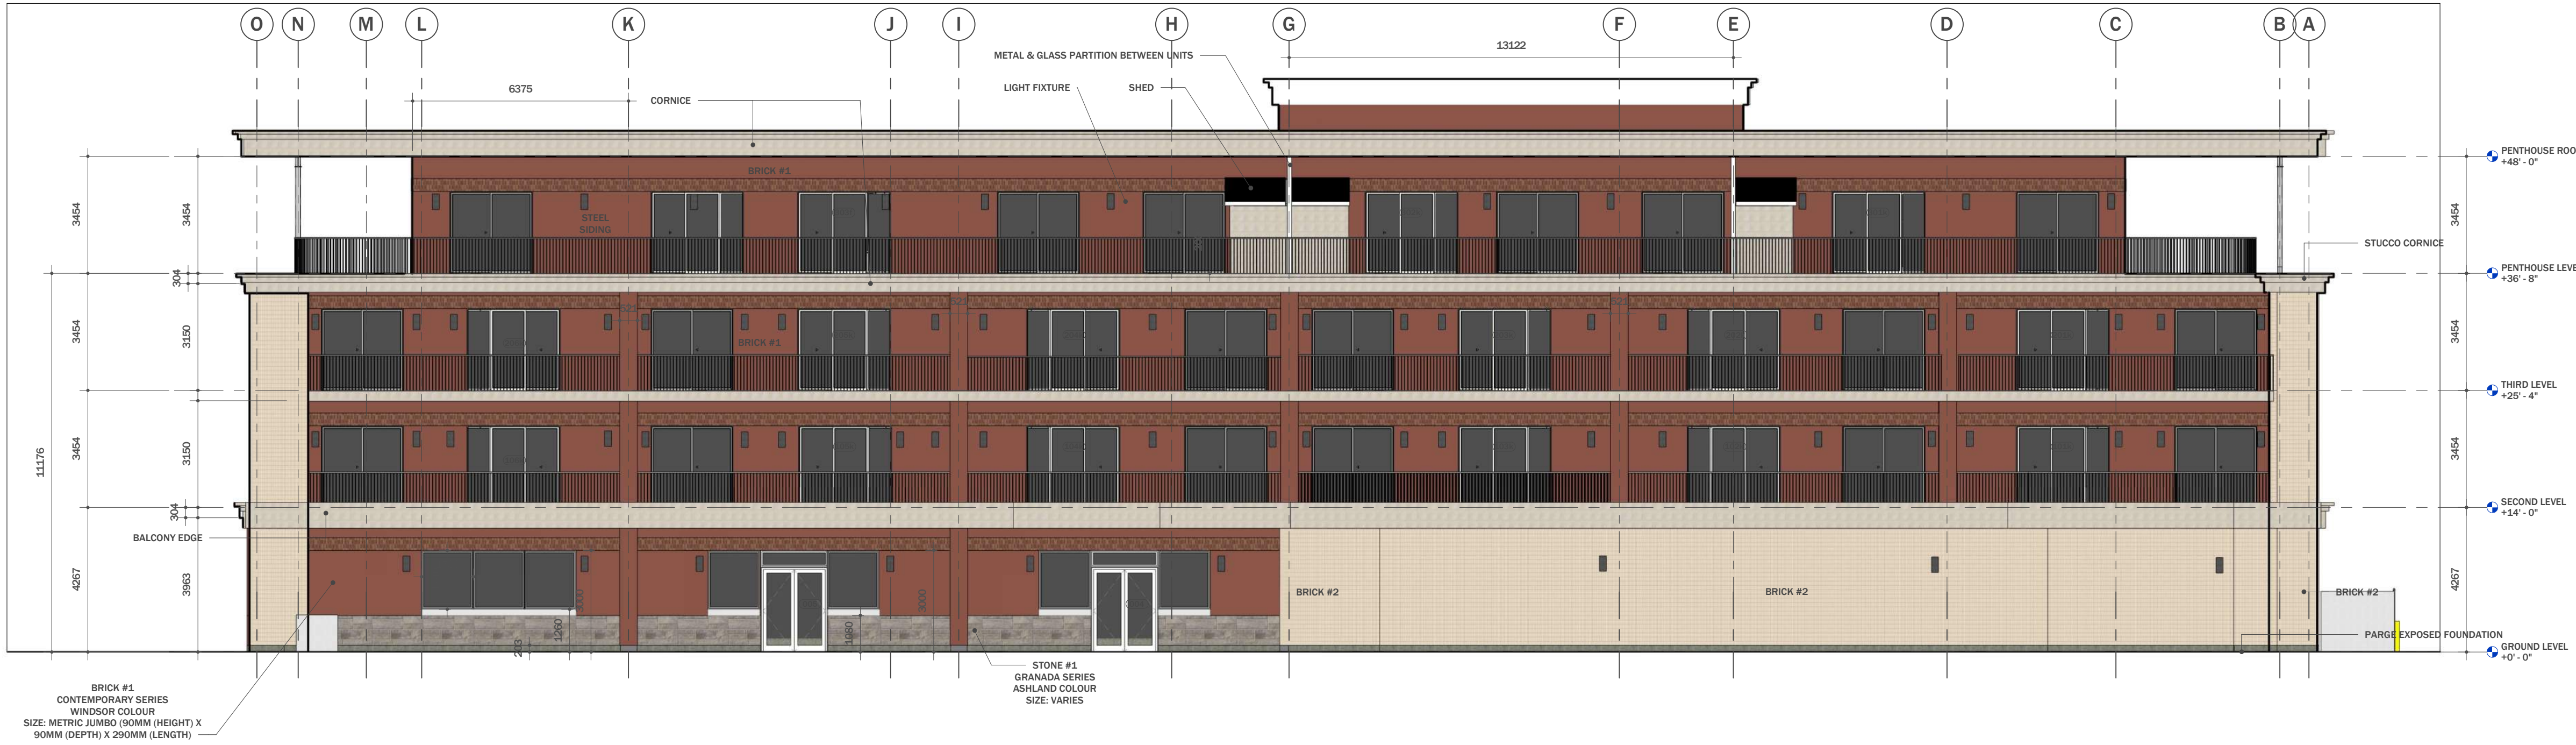

**2** NORTH ELEVATION  
SCALE: 1 : 100

**LEGEND**

|  |                             |
|--|-----------------------------|
|  | 4" BRICK ICF WALL COLOR # 1 |
|  | 4" STONE ICF WALL COLOR # 2 |
|  | 4" STONE ICF WALL COLOR #1  |

Legend:

Project North:

| Revision No.               | Revision Date | Revision Description |
|----------------------------|---------------|----------------------|
|                            |               |                      |
|                            |               |                      |
|                            |               |                      |
| Issued for SPA: 2026-09-22 |               |                      |
| Disclaimer                 |               |                      |

Natasha Krickhan, OAA

Address

HANK

Name Address

Client:

DESANTIS

Project Title:

526 BAY ST. MIDLAND

Drawing Title:

ELEVATIONS  
NS

Reviewed: NK | Drawn: LA

Scale: As indicated | Date: 2026.09.22

Project Number: 6998

Drawing Number: A2.1



1 EAST ELEVATION  
SCALE: 1 : 100



2 WEST ELEVATION  
SCALE: 1 : 100

LEGEND

|  |                             |
|--|-----------------------------|
|  | 4" BRICK ICF WALL COLOR # 1 |
|  | 4" STONE ICF WALL COLOR # 2 |
|  | 4" STONE ICF WALL COLOR #1  |

Legend:



Project North:

| Revision No. | Revision Date | Revision Description |
|--------------|---------------|----------------------|
|              |               |                      |
|              |               |                      |
Issued for SPA

2026-09-22

Disclaimer

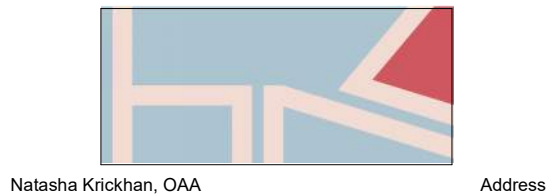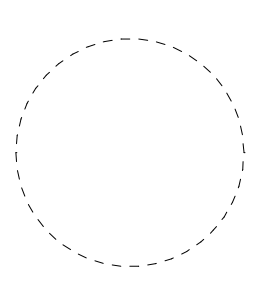

HANK

Name Address

Client:

DESANTIS

Project Title:

526 BAY ST. MIDLAND

Drawing Title:

ELEVATIONS  
EW

Reviewed: NK Drawn: LA

Scale: As indicated Date: 2026.09.22

Project Number: 6998

Drawing Number:

A2.2