


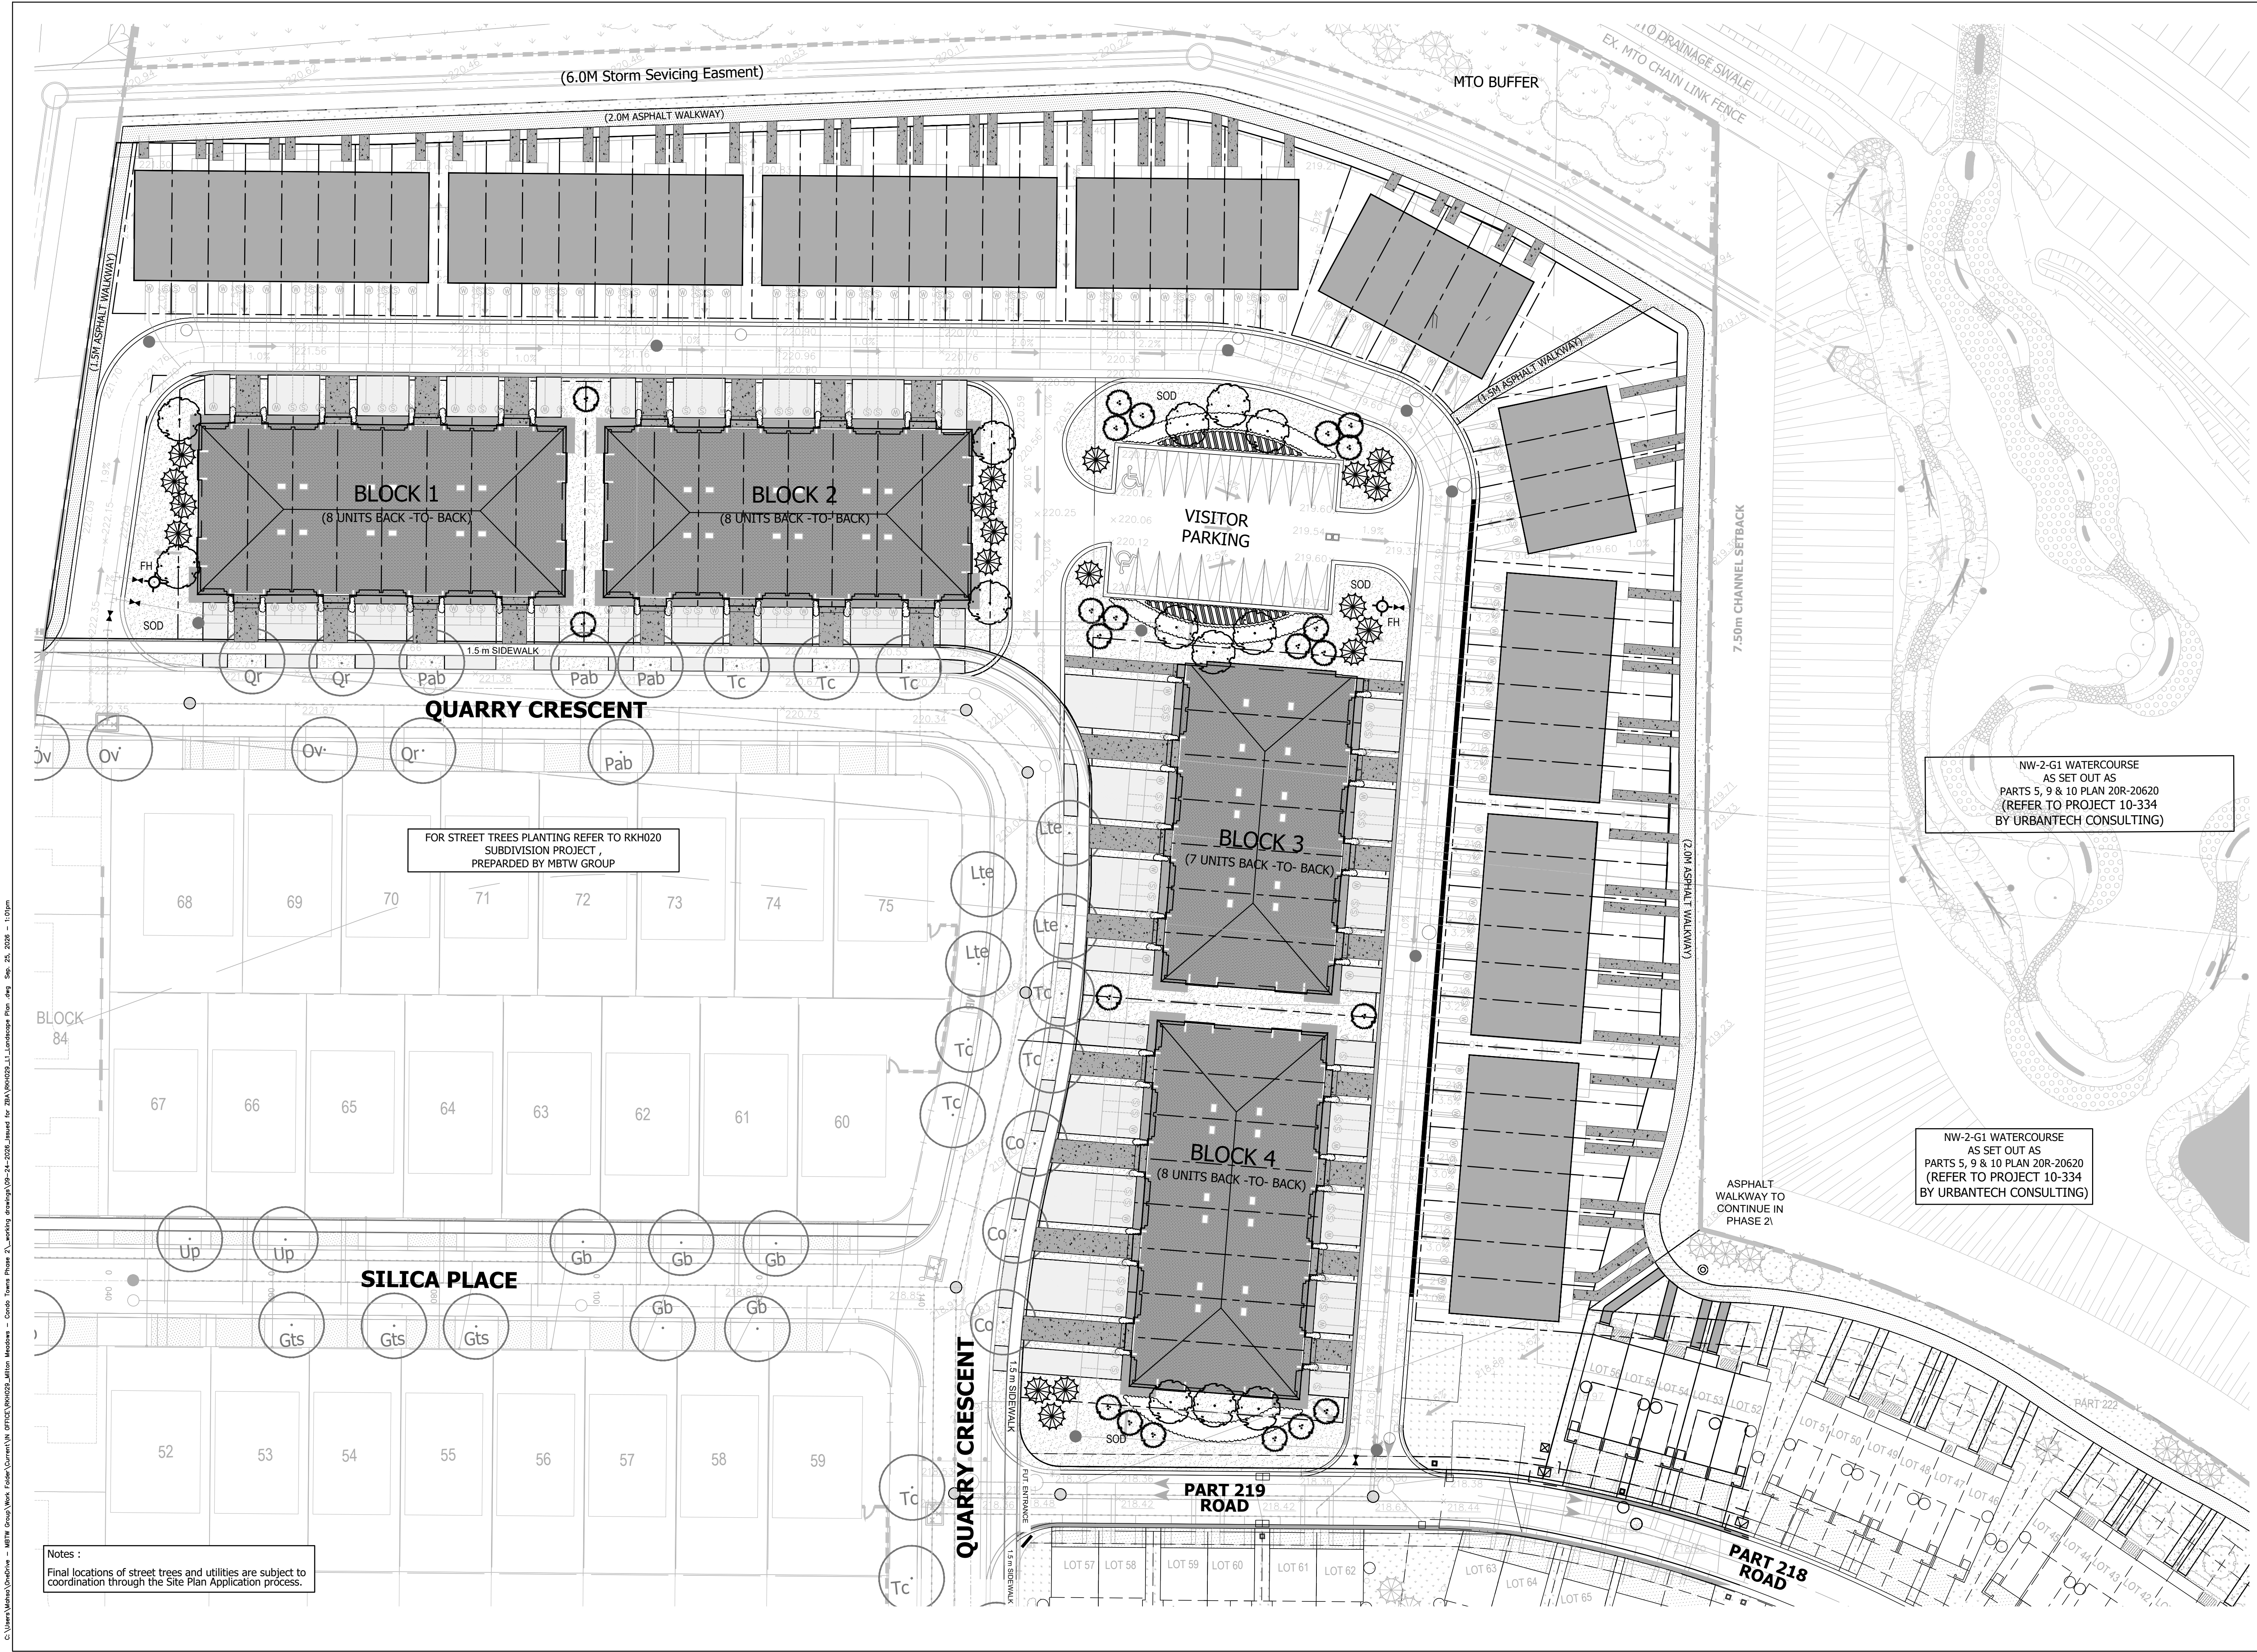


FOR STREET TREES PLANTING REFER TO RKH020
SUBDIVISION PROJECT ,
PREPARED BY MBTW GROUP

NW-2-G1 WATERCOURSE
AS SET OUT AS
PARTS 5, 9 & 10 PLAN 20R-20620
(REFER TO PROJECT 10-334
BY URBANTECH CONSULTING)

NW-2-G1 WATERCOURSE
AS SET OUT AS
PARTS 5, 9 & 10 PLAN 20R-20620
(REFER TO PROJECT 10-334
BY URBANTECH CONSULTING)

ASPHALT
WALKWAY TO
CONTINUE IN
PHASE 2)

Notes :
Final locations of street trees and utilities are subject to
coordination through the Site Plan Application process.

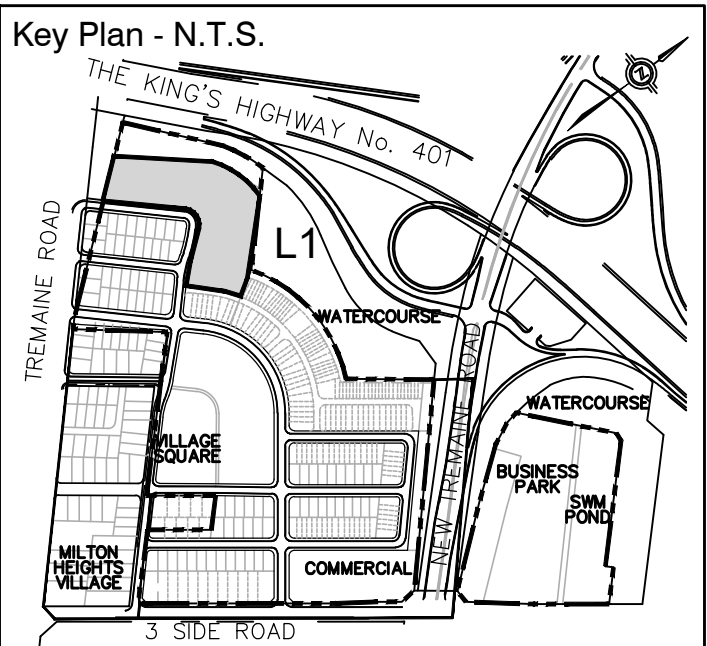


- Legend**
- SITE BOUNDARY
 - PROPOSED STREET TREES
 - PROPOSED DECIDUOUS TREES
 - PROPOSED EVERGREEN TREES
 - PROPOSED ORNAMENTAL TREES
 - PROPOSED SHRUBS
 - PROPOSED ORNAMENTAL GRASS
 - PROPOSED HEAVY DUTY ASPHALT PAVING (VEHICULAR)
 - PROPOSED CONCRETE PAVING (PEDESTRIANS)
 - PROPOSED ASPHALT WALKWAY (PEDESTRIANS)
 - PROPOSED AREA OF SOD
 - PROPOSED HYDRANT (REFER TO ENG. DWGS)
 - PROPOSED MANHOLES
 - PROPOSED CATCH BASIN

BASE INFORMATION:
1. ARCHITECTURAL SITE PLAN INFORMATION SUPPLIED BY ROMANOV ARCHITECTS, RECEIVED JULY 24, 2020.
2. SERVICING INFORMATION SUPPLIED BY CROZIER ENGINEERING, RECEIVED JULY 22, 2020.

3.	Sep.25.20	Re-issued for Zoning By-Law Amendment	PH
2.	Aug.04.20	Issued for Zoning By-Law Amendment	PH
1.	July.30.20	Issued for Coordination	PH
No	Date	Revisions	By

This drawing, as an instrument of service, is provided by, and is the property of The MBTW Group. The contractor shall check and verify all dimensions and report all errors and omissions to the Landscape Architect whose seal is affixed to this drawing before proceeding with the work. This drawing is not to be scaled.

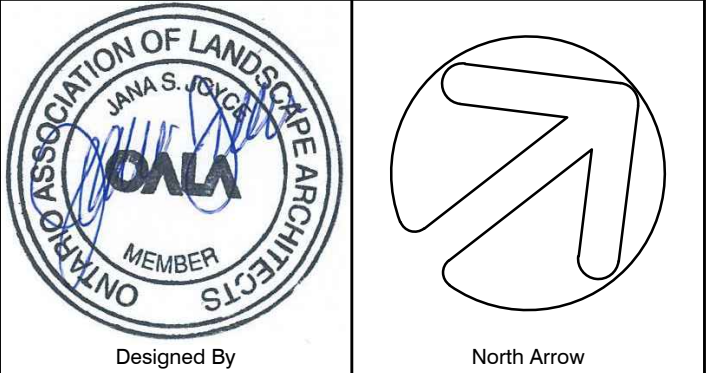

the mbtw group
Landscape Architects | Urban Design | Planning | Engineering | Construction | Project Management | Urban Design
255 Wilmot Ave., Unit 14 | Toronto, Ontario, Canada M6H 1S8
T: (416) 448-7767 | F: (416) 448-1883 | www.mbtw.com

Project Name:
Panorama - Phase 2B
Milton Meadows Properties Ltd.
CONDO TOWNHOMES BLOCK 81
Municipality: Town of Milton

Sheet Title:
Zoning By-law Amendment (ZBA)
Landscape Concept Plan
Back To Back Townhomes (Block 1-4)

Designed PH	Drawn MM	Scale: 1:350	Drawing No.: LI
Date of Drawing: JULY 2026	Job No.: RKH029		