


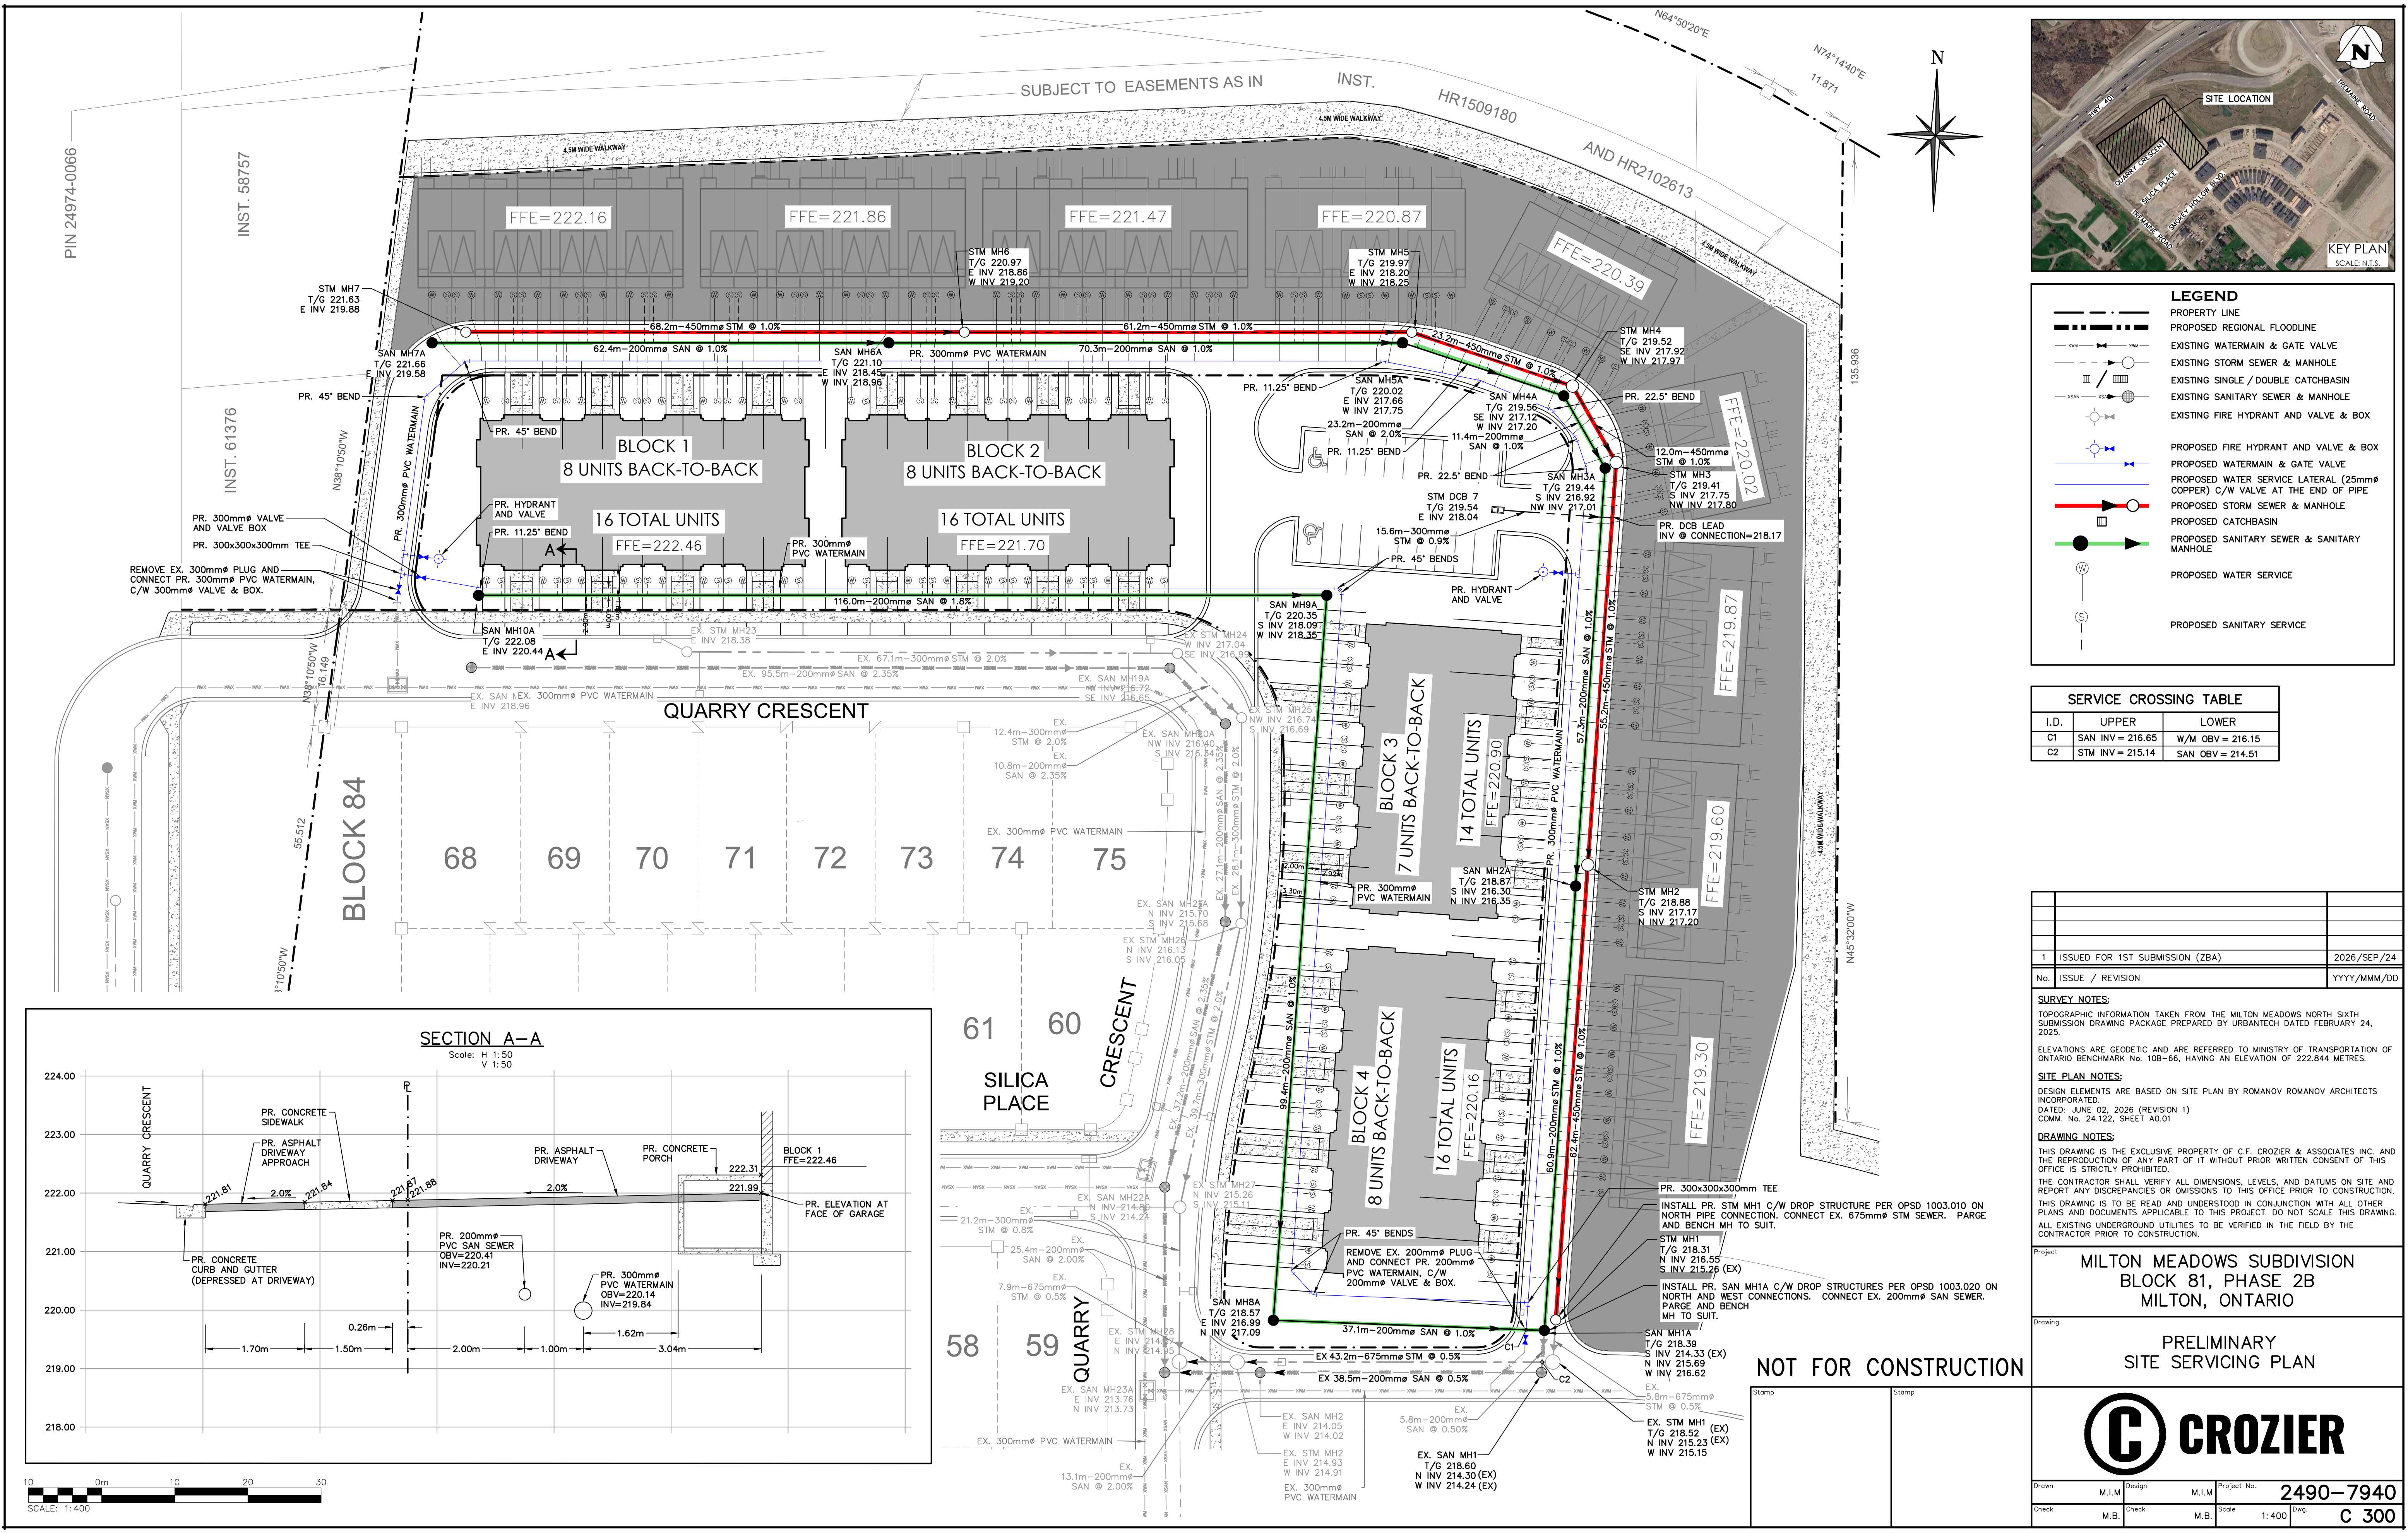

LEGEND

- PROPERTY LINE
- PROPOSED REGIONAL FLOODLINE
- EXISTING WATERMAIN & GATE VALVE
- EXISTING STORM SEWER & MANHOLE
- EXISTING SINGLE / DOUBLE CATCHBASIN
- EXISTING SANITARY SEWER & MANHOLE
- EXISTING FIRE HYDRANT AND VALVE & BOX
- PROPOSED FIRE HYDRANT AND VALVE & BOX
- PROPOSED WATERMAIN & GATE VALVE
- PROPOSED WATER SERVICE LATERAL (25mm COPPER) C/W VALVE AT THE END OF PIPE
- PROPOSED STORM SEWER & MANHOLE
- PROPOSED CATCHBASIN
- PROPOSED SANITARY SEWER & SANITARY MANHOLE
- PROPOSED WATER SERVICE
- PROPOSED SANITARY SERVICE

SERVICE CROSSING TABLE			
I.D.	UPPER	LOWER	
C1	SAN INV = 216.65	W/M	OBV = 216.15
C2	STM INV = 215.14	SAN	OBV = 214.51

No.	ISSUE / REVISION	DATE
1	ISSUED FOR 1ST SUBMISSION (2BA)	2026/SEP/24
No.	ISSUE / REVISION	YYYY/MM/DD

SURVEY NOTES:
TOPOGRAPHIC INFORMATION TAKEN FROM THE MILTON MEADOWS NORTH SIXTH SUBMISSION DRAWING PACKAGE PREPARED BY URBANTECH DATED FEBRUARY 24, 2025.
ELEVATIONS ARE GEODETIC AND ARE REFERRED TO MINISTRY OF TRANSPORTATION OF ONTARIO BENCHMARK No. 10B-66, HAVING AN ELEVATION OF 222.844 METRES.

SITE PLAN NOTES:
DESIGN ELEMENTS ARE BASED ON SITE PLAN BY ROMANOV ROMANOV ARCHITECTS INCORPORATED.
DATED: JUNE 02, 2026 (REVISION 1)
COMM. No. 24.122, SHEET A0.01


DRAWING NOTES:
THIS DRAWING IS THE EXCLUSIVE PROPERTY OF C.F. CROZIER & ASSOCIATES INC. AND THE REPRODUCTION OF ANY PART OF IT WITHOUT PRIOR WRITTEN CONSENT OF THIS OFFICE IS STRICTLY PROHIBITED.
THE CONTRACTOR SHALL VERIFY ALL DIMENSIONS, LEVELS, AND DATUMS ON SITE AND REPORT ANY DISCREPANCIES OR OMISSIONS TO THIS OFFICE PRIOR TO CONSTRUCTION.
THIS DRAWING IS TO BE READ AND UNDERSTOOD IN CONJUNCTION WITH ALL OTHER PLANS AND DOCUMENTS APPLICABLE TO THIS PROJECT. DO NOT SCALE THIS DRAWING.
ALL EXISTING UNDERGROUND UTILITIES TO BE VERIFIED IN THE FIELD BY THE CONTRACTOR PRIOR TO CONSTRUCTION.

Project
**MILTON MEADOWS SUBDIVISION
BLOCK 81, PHASE 2B
MILTON, ONTARIO**

Drawing
**PRELIMINARY
SITE SERVICING PLAN**

Drawn	M.I.M.	Design	M.I.M.	Project No.	2490-7940
Check	M.B.	Check	M.B.	Scale	1:400
				Dwg.	C 300

NOT FOR CONSTRUCTION

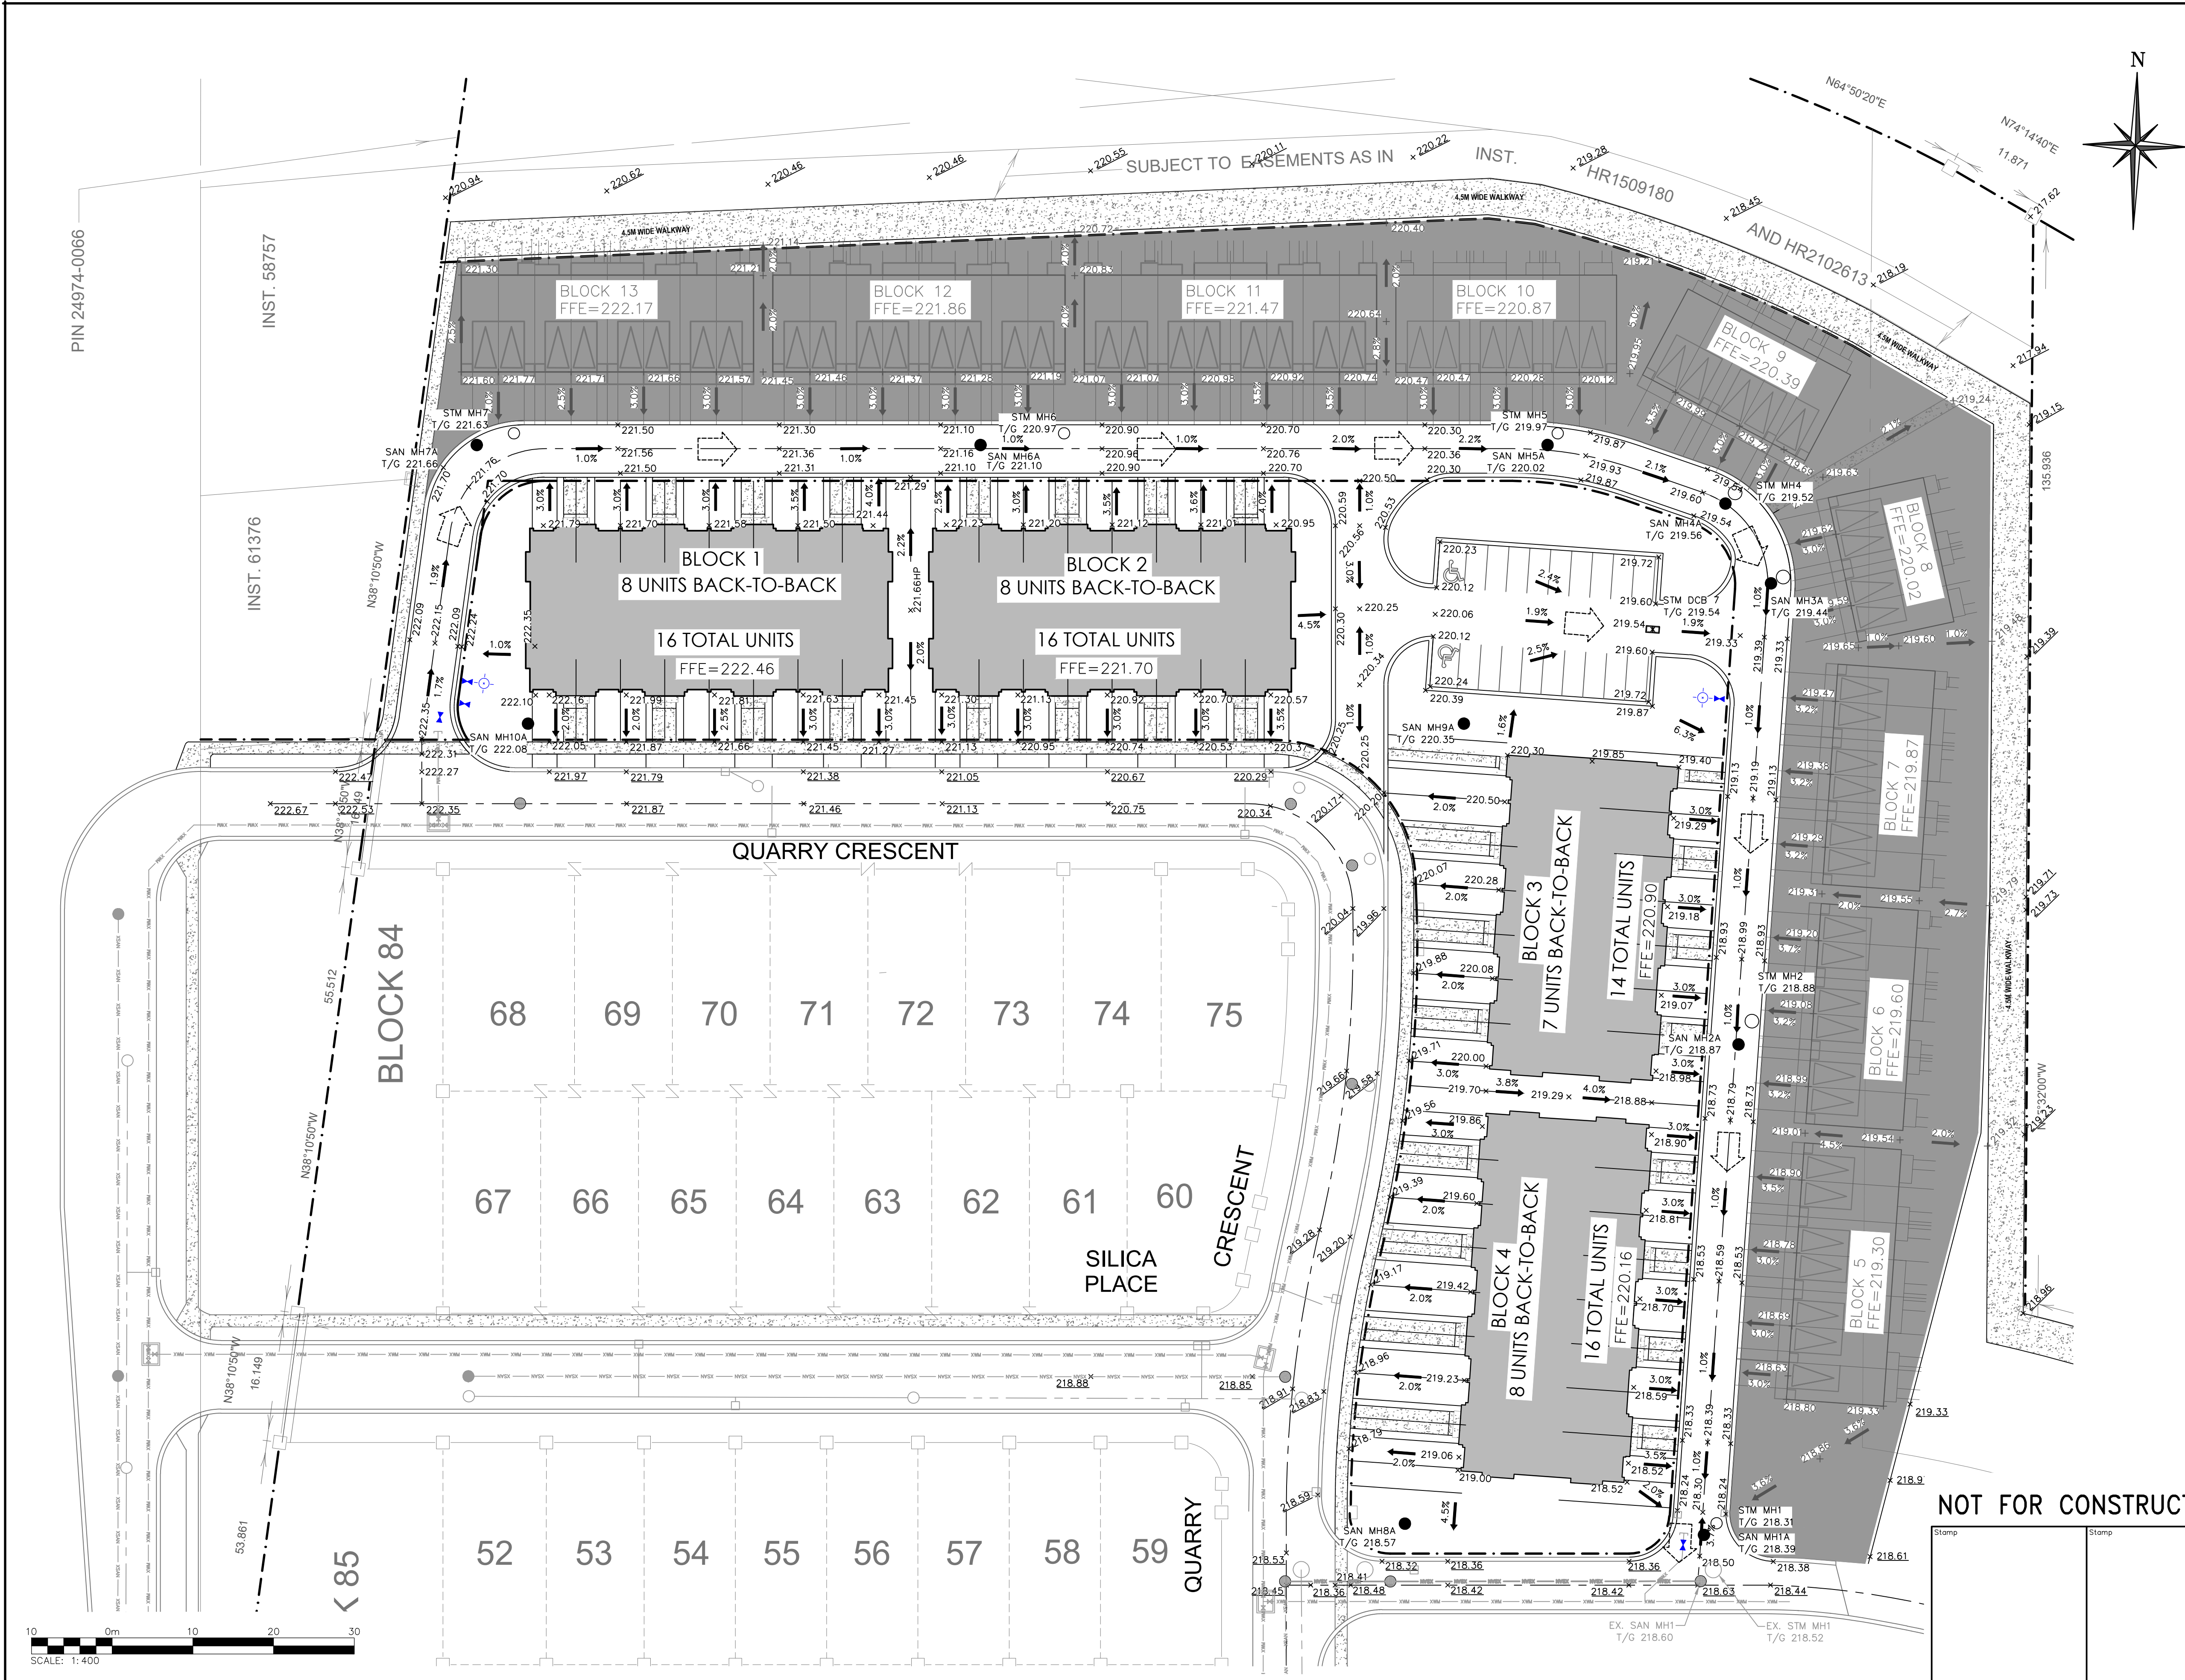

LEGEND	
	PROPERTY LINE
	EXISTING CONTOUR (0.5m)
	EXISTING CONTOUR (1.0m)
	PROPOSED REGIONAL FLOODLINE
	EXISTING GRADE
	PROPOSED GRADE
	PROPOSED MINOR FLOW DIRECTION
	PROPOSED SLOPE (3:1 MAX.)
	PROPOSED SWALE FLOW DIRECTION
	EXISTING SINGLE / DOUBLE CATCHBASIN
	EXISTING STORM MANHOLE
	PROPOSED CATCHBASIN
	PROPOSED STORM MANHOLE
	EXISTING SANITARY MANHOLE
	PROPOSED SANITARY MANHOLE
	PROPOSED TRANSFORMER
	EXISTING FIRE HYDRANT AND VALVE & BOX
	PROPOSED FIRE HYDRANT AND VALVE & BOX
	PROPOSED MAJOR OVERLAND FLOW DIRECTION

1	ISSUED FOR 1ST SUBMISSION (ZBA)	2026/SEP/24
No.	ISSUE / REVISION	YYYY/MM/DD


SURVEY NOTES:
TOPOGRAPHIC INFORMATION TAKEN FROM THE MILTON MEADOWS NORTH SIXTH SUBMISSION DRAWING PACKAGE PREPARED BY URBANTECH DATED FEBRUARY 24, 2025.
ELEVATIONS ARE GEODETIC AND ARE REFERRED TO MINISTRY OF TRANSPORTATION OF ONTARIO BENCHMARK No. 10B-66, HAVING AN ELEVATION OF 222.844 METRES.
SITE PLAN NOTES:
DESIGN ELEMENTS ARE BASED ON SITE PLAN BY ROMANOV ROMANOV ARCHITECTS INCORPORATED.
DATED: JUNE 02, 2026 (REVISION 1)
COMM. No. 24.122, SHEET A0.01
DRAWING NOTES:
THIS DRAWING IS THE EXCLUSIVE PROPERTY OF C.F. CROZIER & ASSOCIATES INC. AND THE REPRODUCTION OF ANY PART OF IT WITHOUT PRIOR WRITTEN CONSENT OF THIS OFFICE IS STRICTLY PROHIBITED.
THE CONTRACTOR SHALL VERIFY ALL DIMENSIONS, LEVELS, AND DATUMS ON SITE AND REPORT ANY DISCREPANCIES OR OMISSIONS TO THIS OFFICE PRIOR TO CONSTRUCTION.
THIS DRAWING IS TO BE READ AND UNDERSTOOD IN CONJUNCTION WITH ALL OTHER PLANS AND DOCUMENTS APPLICABLE TO THIS PROJECT. DO NOT SCALE THIS DRAWING.
ALL EXISTING UNDERGROUND UTILITIES TO BE VERIFIED IN THE FIELD BY THE CONTRACTOR PRIOR TO CONSTRUCTION.

Project
**MILTON MEADOWS SUBDIVISION
BLOCK 81, PHASE 2B
MILTON, ONTARIO**

Drawing
**PRELIMINARY
SITE GRADING PLAN**

Drawn M.I.M	Design M.I.M
Check M.B.	Scale 1:400
Project No. 2490-7940	
Dwp. C 400	

NOT FOR CONSTRUCTION

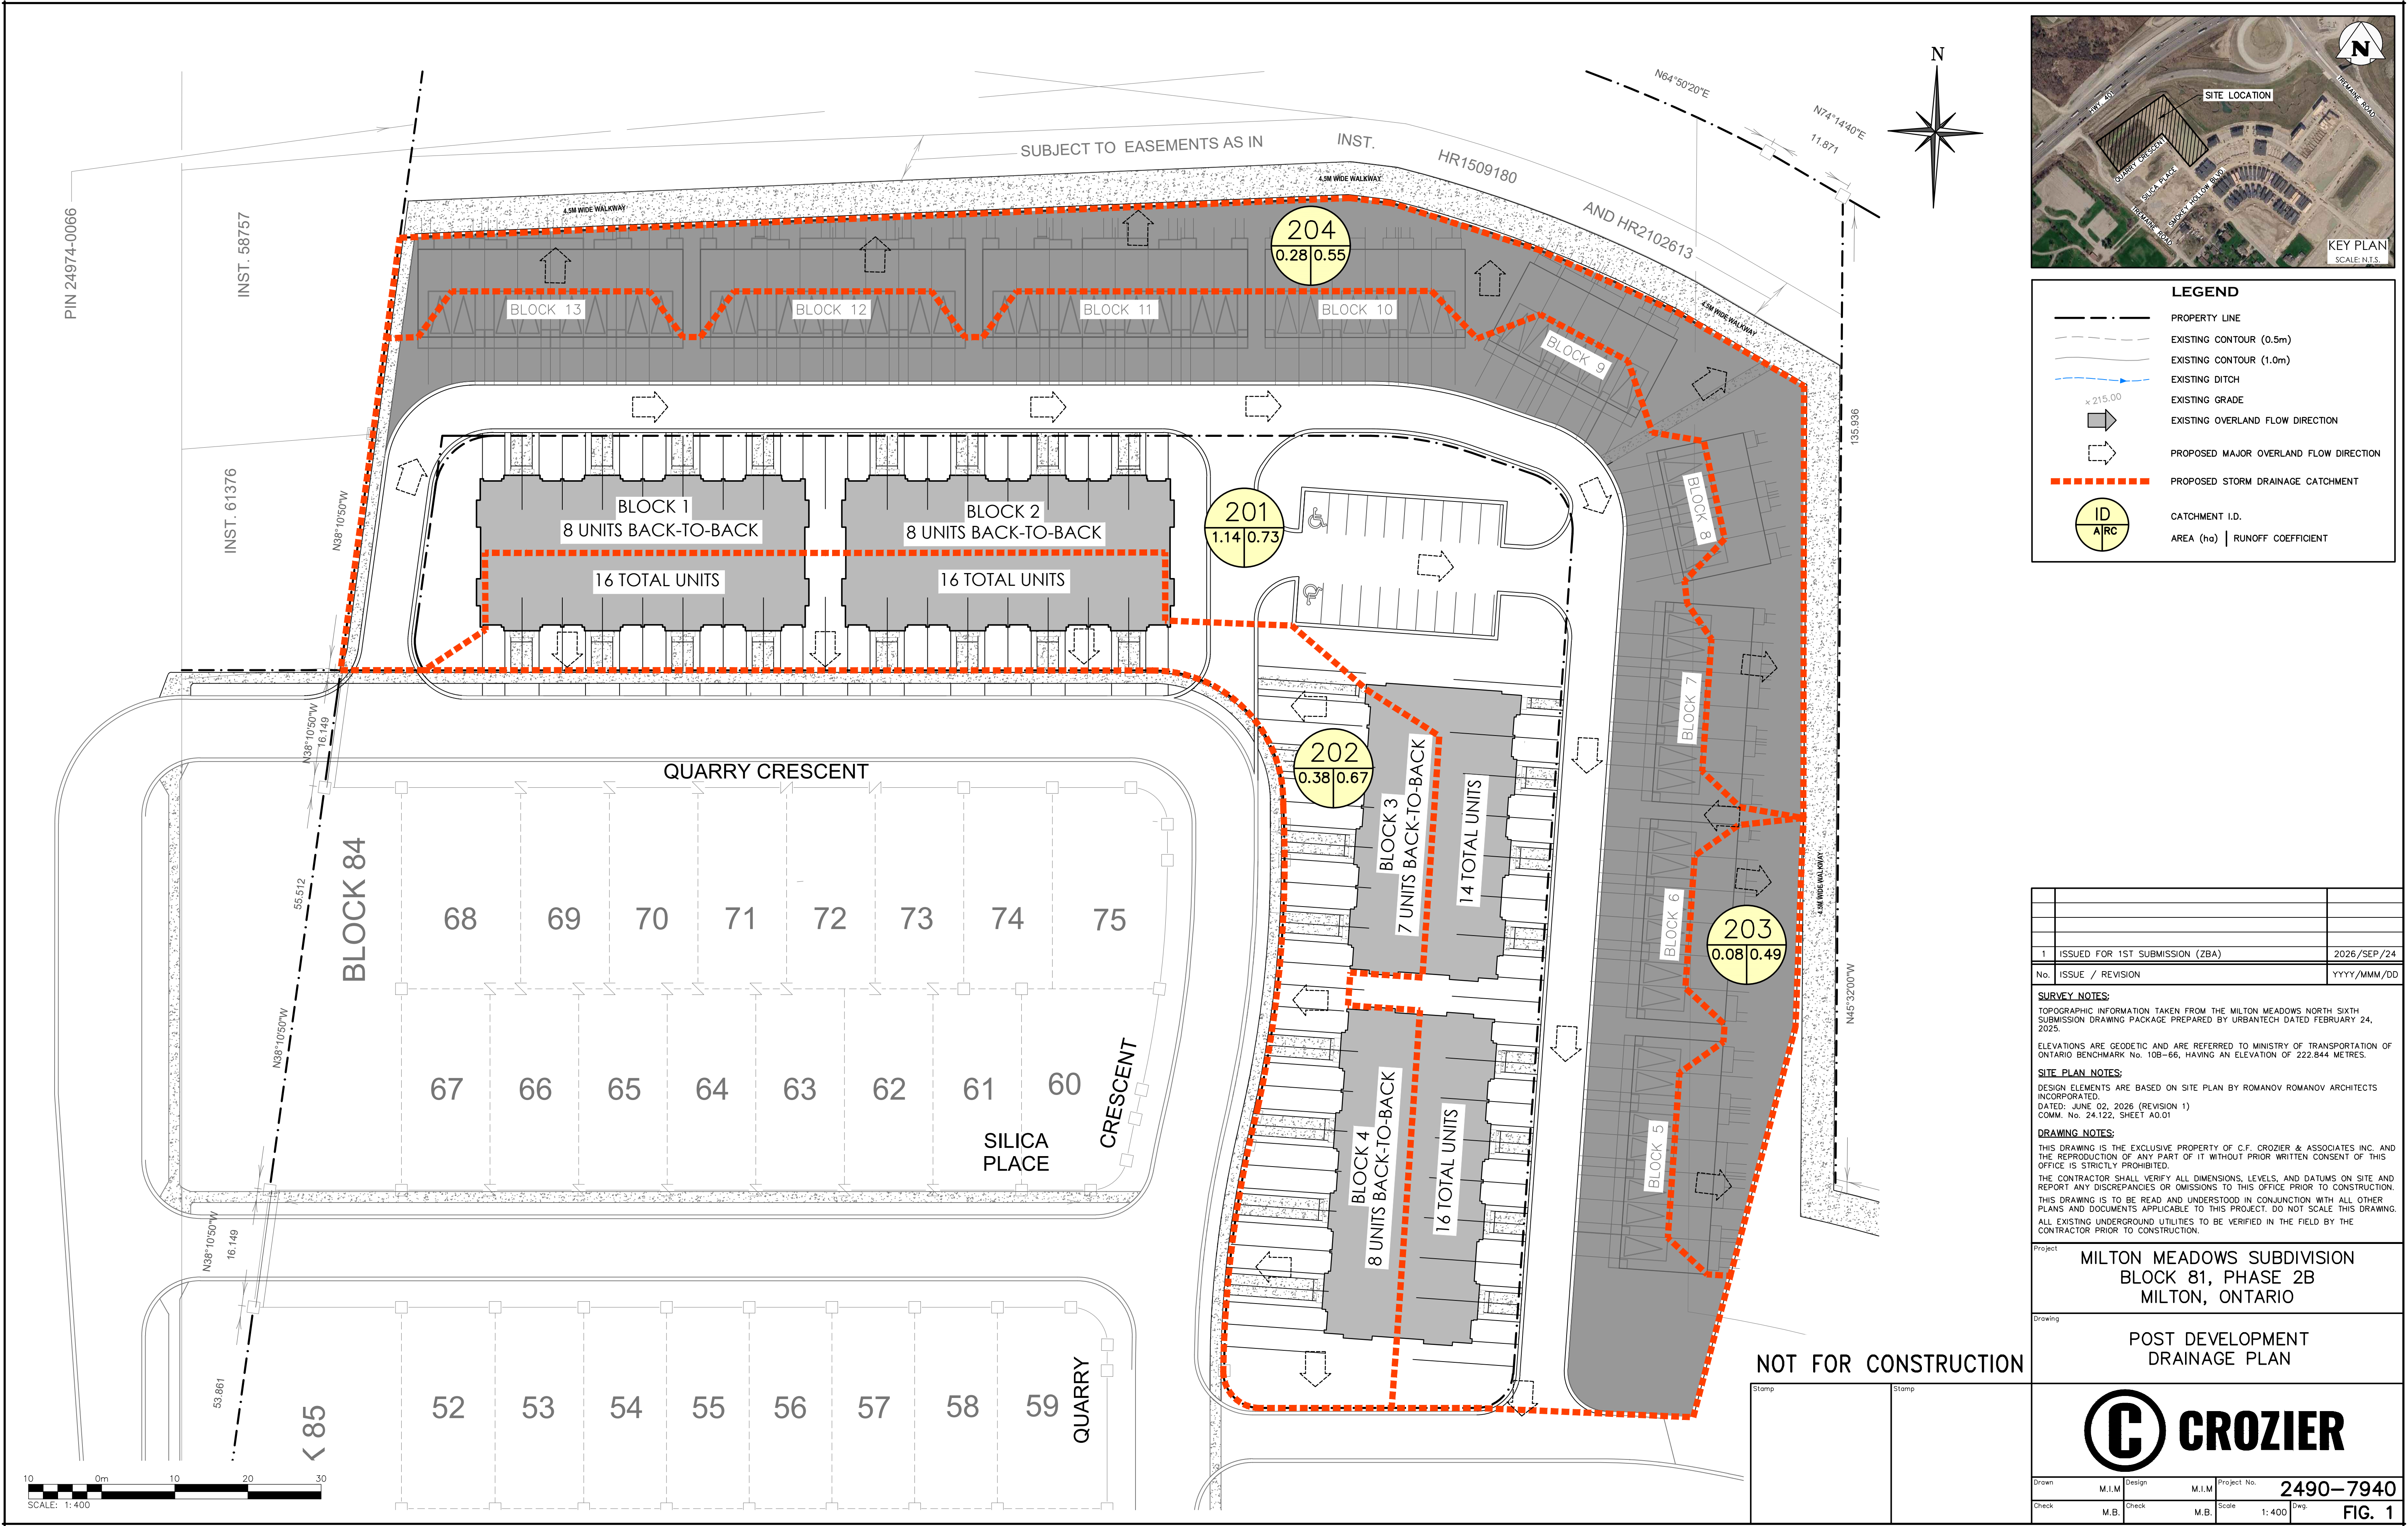

LEGEND

- PROPERTY LINE
- - - EXISTING CONTOUR (0.5m)
- - - EXISTING CONTOUR (1.0m)
- - - EXISTING DITCH
- - - EXISTING GRADE
- EXISTING OVERLAND FLOW DIRECTION
- PROPOSED MAJOR OVERLAND FLOW DIRECTION
- - - PROPOSED STORM DRAINAGE CATCHMENT
- ID
A/R C
- CATCHMENT I.D.
- AREA (ha) | RUNOFF COEFFICIENT

1	ISSUED FOR 1ST SUBMISSION (ZBA)	2026/SEP/24
No.	ISSUE / REVISION	YYYY/MM/DD

SURVEY NOTES:
TOPOGRAPHIC INFORMATION TAKEN FROM THE MILTON MEADOWS NORTH SIXTH SUBMISSION DRAWING PACKAGE PREPARED BY URBANTECH DATED FEBRUARY 24, 2025.
ELEVATIONS ARE GEODETIC AND ARE REFERRED TO MINISTRY OF TRANSPORTATION OF ONTARIO BENCHMARK No. 10B-66, HAVING AN ELEVATION OF 222.844 METRES.

SITE PLAN NOTES:
DESIGN ELEMENTS ARE BASED ON SITE PLAN BY ROMANOV ROMANOV ARCHITECTS INCORPORATED.
DATED: JUNE 02, 2026 (REVISION 1)
COMM. No. 24.122, SHEET A0.01

DRAWING NOTES:
THIS DRAWING IS THE EXCLUSIVE PROPERTY OF C.F. CROZIER & ASSOCIATES INC. AND THE REPRODUCTION OF ANY PART OF IT WITHOUT PRIOR WRITTEN CONSENT OF THIS OFFICE IS STRICTLY PROHIBITED.
THE CONTRACTOR SHALL VERIFY ALL DIMENSIONS, LEVELS, AND DATUMS ON SITE AND REPORT ANY DISCREPANCIES OR OMISSIONS TO THIS OFFICE PRIOR TO CONSTRUCTION.
THIS DRAWING IS TO BE READ AND UNDERSTOOD IN CONJUNCTION WITH ALL OTHER PLANS AND DOCUMENTS APPLICABLE TO THIS PROJECT. DO NOT SCALE THIS DRAWING.
ALL EXISTING UNDERGROUND UTILITIES TO BE VERIFIED IN THE FIELD BY THE CONTRACTOR PRIOR TO CONSTRUCTION.

Project	MILTON MEADOWS SUBDIVISION BLOCK 81, PHASE 2B MILTON, ONTARIO
Drawing	POST DEVELOPMENT DRAINAGE PLAN

C CROZIER

Drawn	M.I.M	Design	M.I.M	Project No.	2490-7940
Check	M.B.	Check	M.B.	Scale	1:400
				Dwg.	FIG. 1