
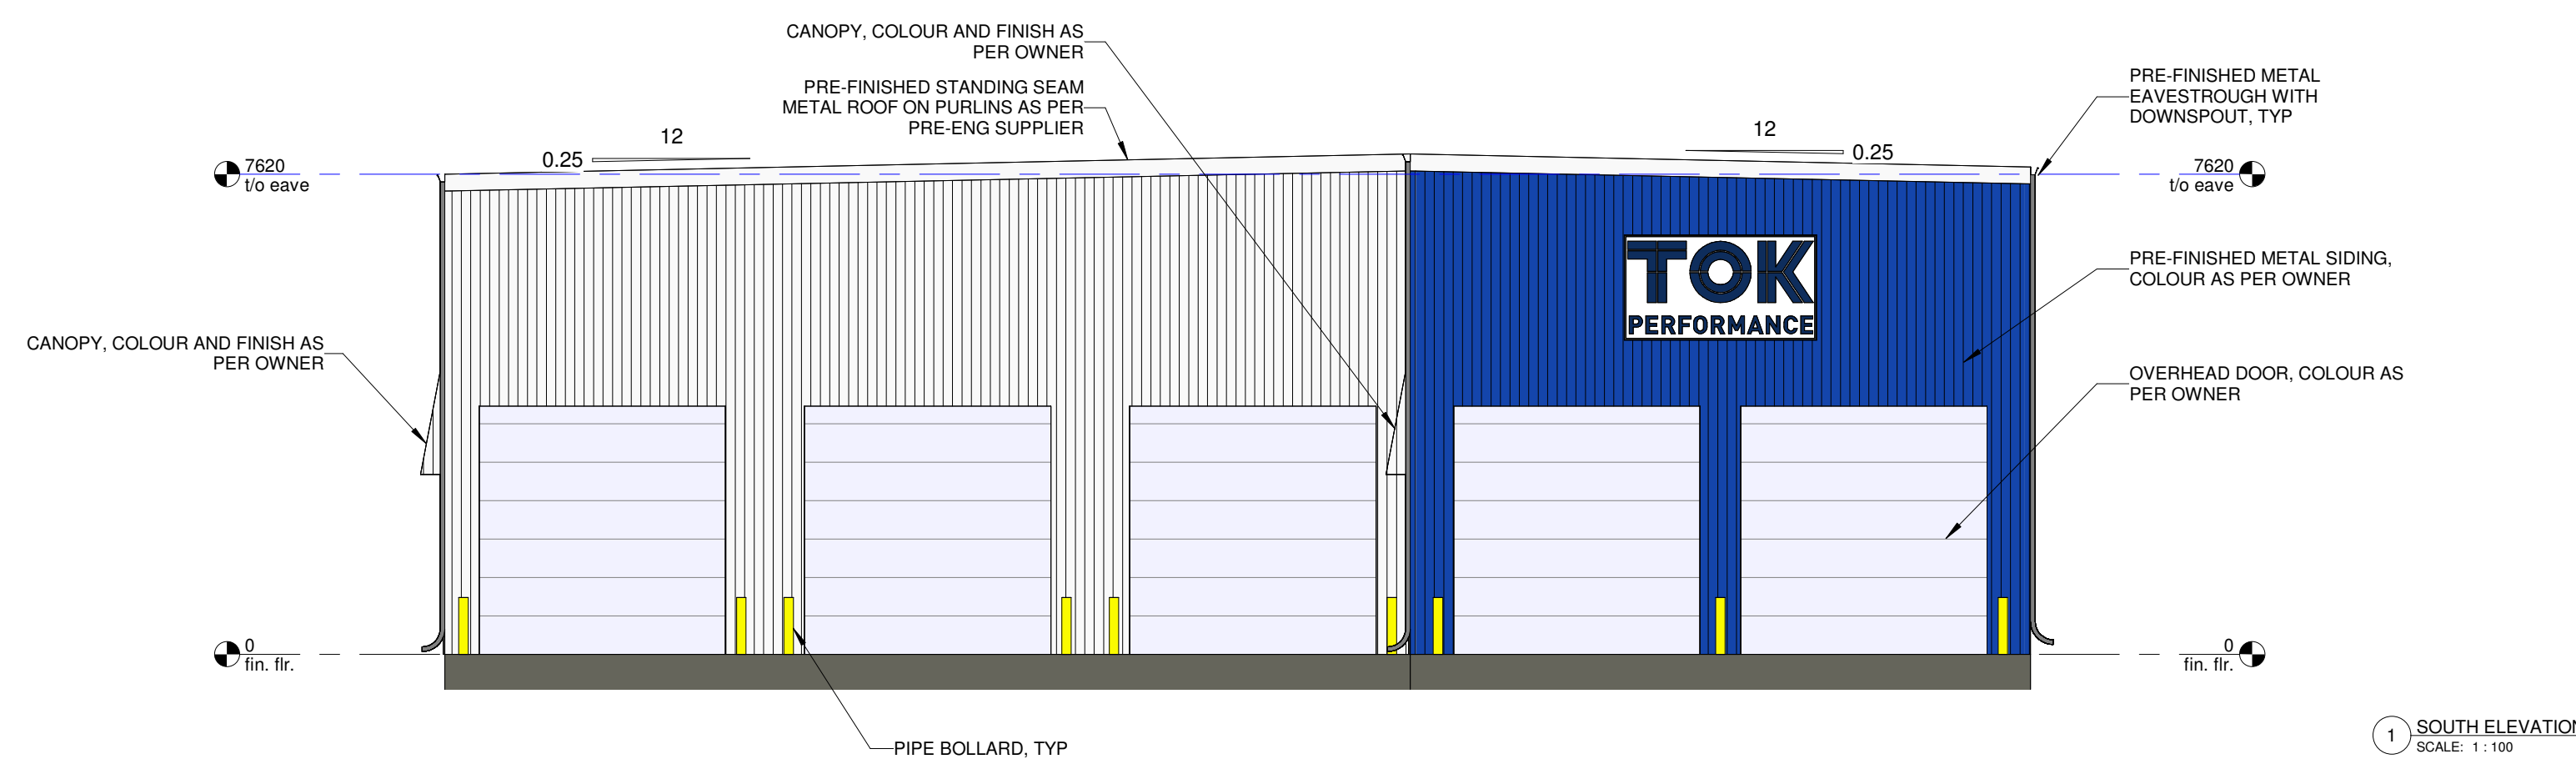
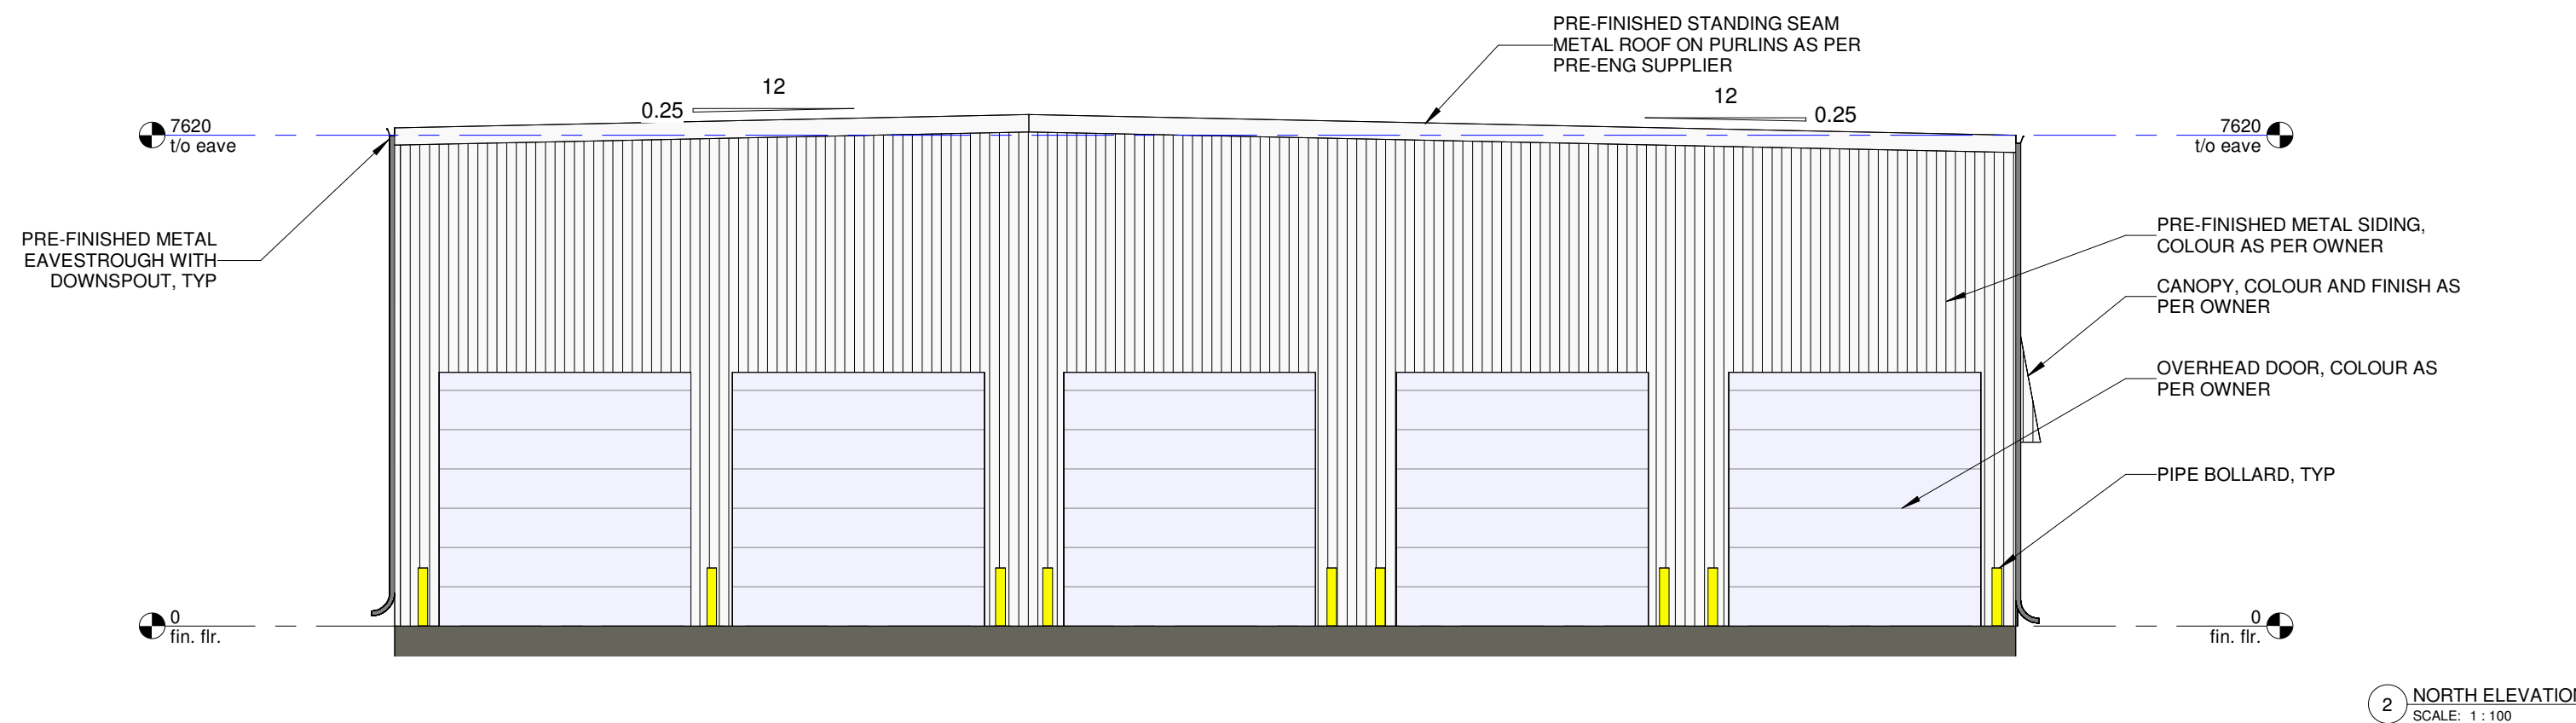
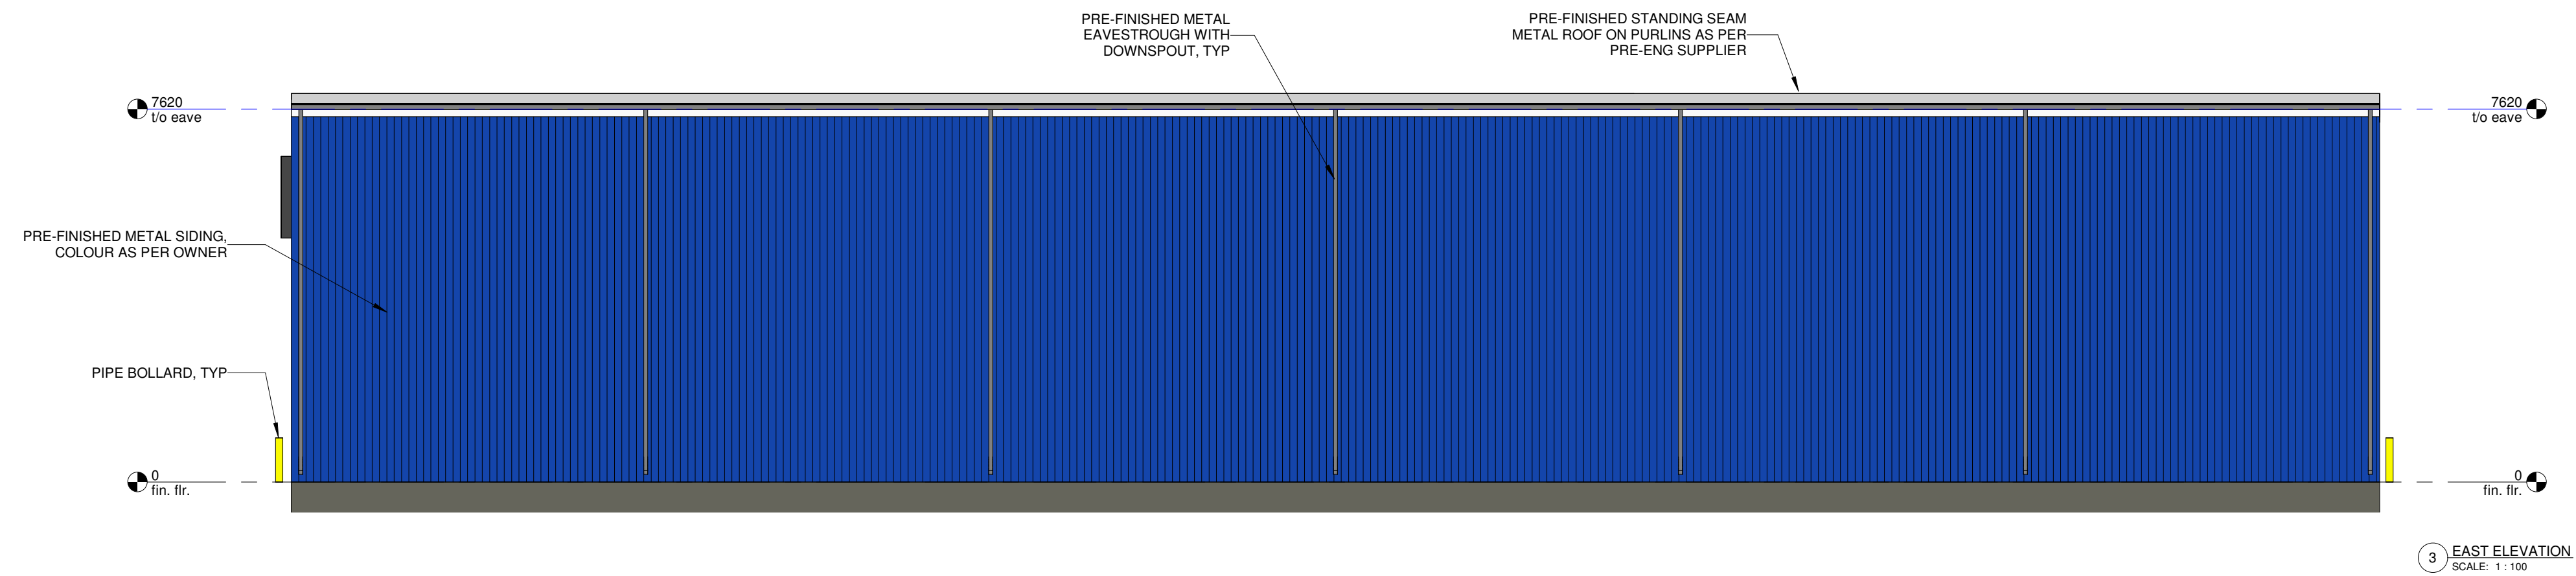


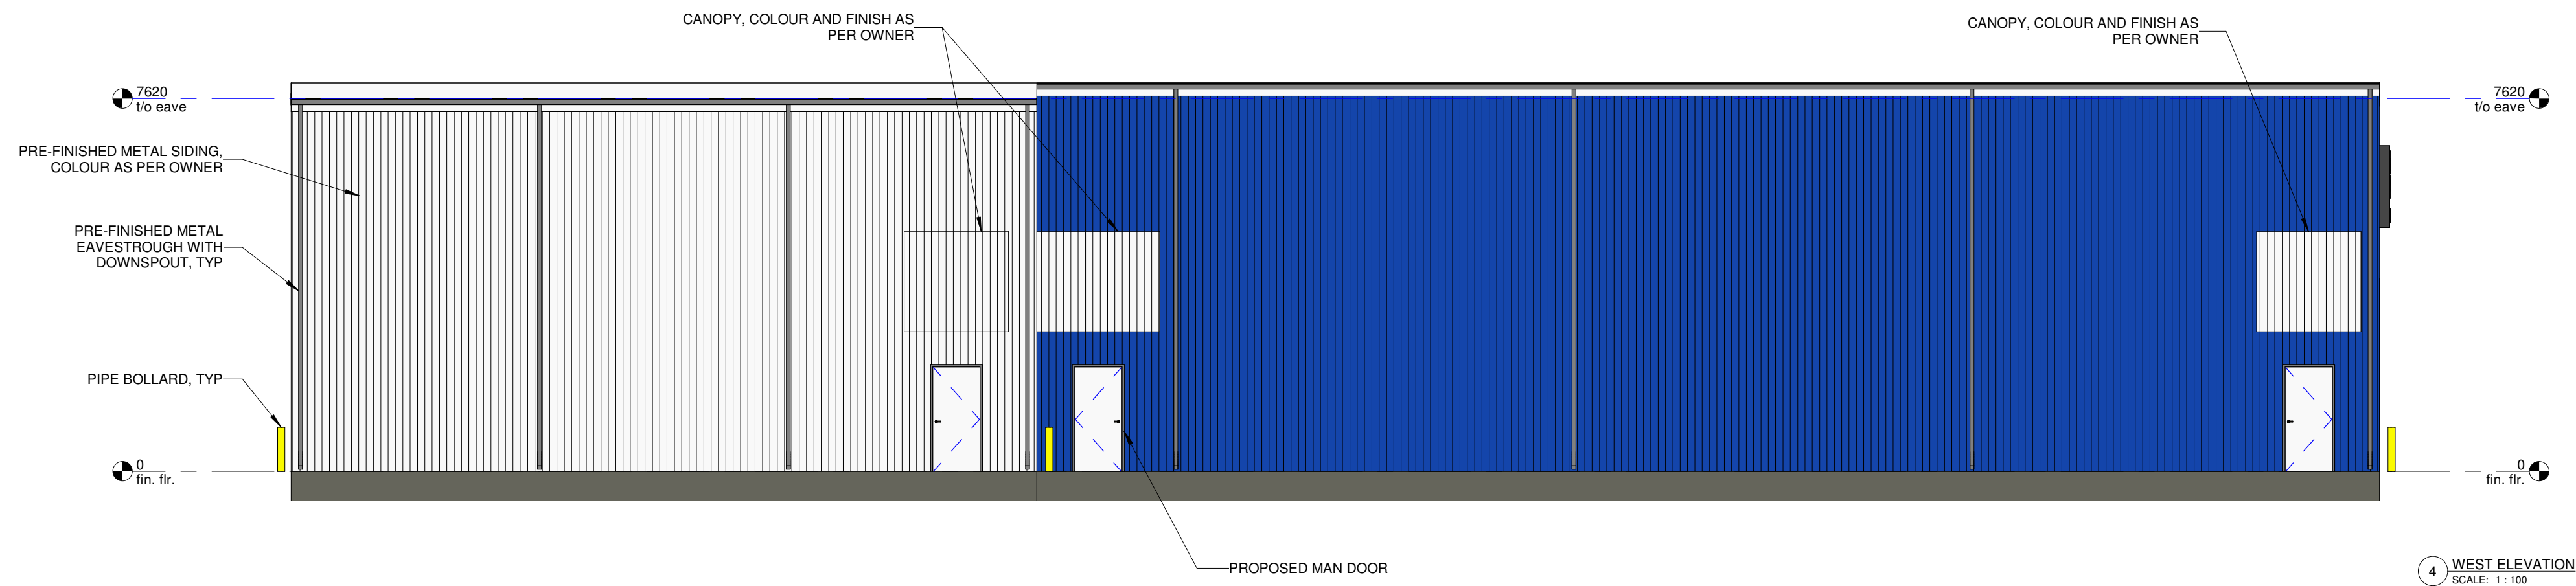

Gerrits
ENGINEERING

Barrie, ON
Tel.: 705.737.3303

Kingston, ON
Tel.: 613.217.8246


www.gerriteng.com

This drawing has been created electronically.

Handwritten or manual revisions to the drawing are only valid when accompanied by the design engineer's initials.

Do not scale drawings.
Check and verify all dimensions and information on the drawings and report all errors or omissions to the Consultant before proceeding with the work. This drawing shall not be reproduced in any manner, in part or in whole, for any project other than that for which it was prepared.
This drawing, and all design concepts it contains, are an instrument of professional service and remain the property of Gerrits Engineering.

This drawing may have been reduced.

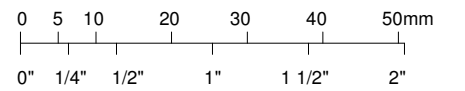


No.	Issuance Description	YYMMDD
A	ISSUED FOR CONCEPT	260407

ISSUED FOR:

CONCEPT ONLY

DRAWINGS ARE "ISSUED FOR CONCEPT" AND ARE TO BE USED FOR PROJECT CONCEPT AND APPROVAL. DRAWINGS ARE NOT TO BE USED FOR PERMIT APPLICATIONS, QUOTATION/TENDER, OR CONSTRUCTION. GERRITS ENGINEERING LIMITED IS NOT RESPONSIBLE FOR DECISIONS MADE OR DAMAGES SUFFERED ARISING FROM THE USE OF THESE DRAWINGS.

Client

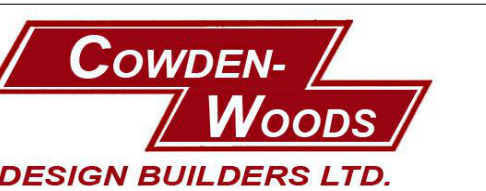

Project

TOK MIDLAND

750 Balm Beach Rd East, Midland, Ontario

Drawing:

BUILDING ELEVATIONS

Project No.	136-212-26	Designed by:	RC	Checked by:	CF
Time Stamp:	4/7/2026 7:52:16 AM	Drawn by:	RC	Approved by:	CF
Orientation (For Reference Only)	Stamp				

Drawing No.

A-200