
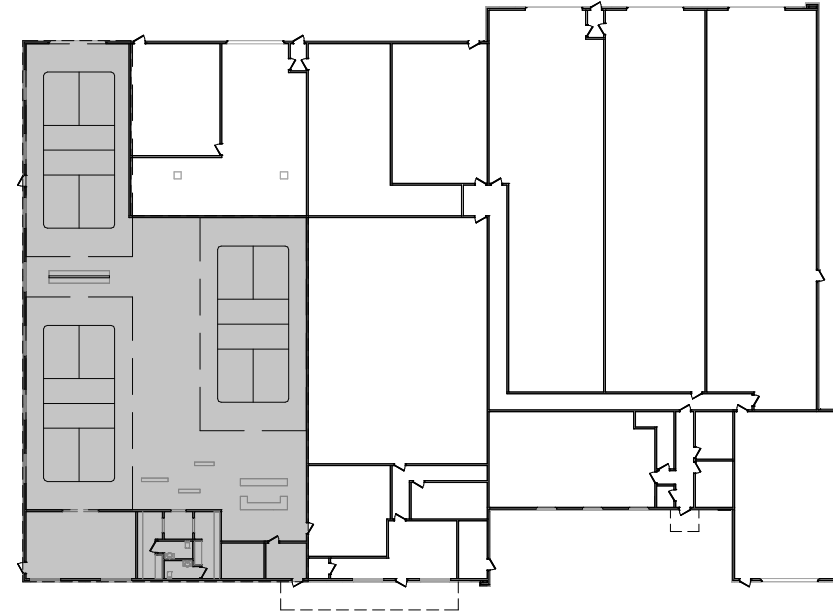
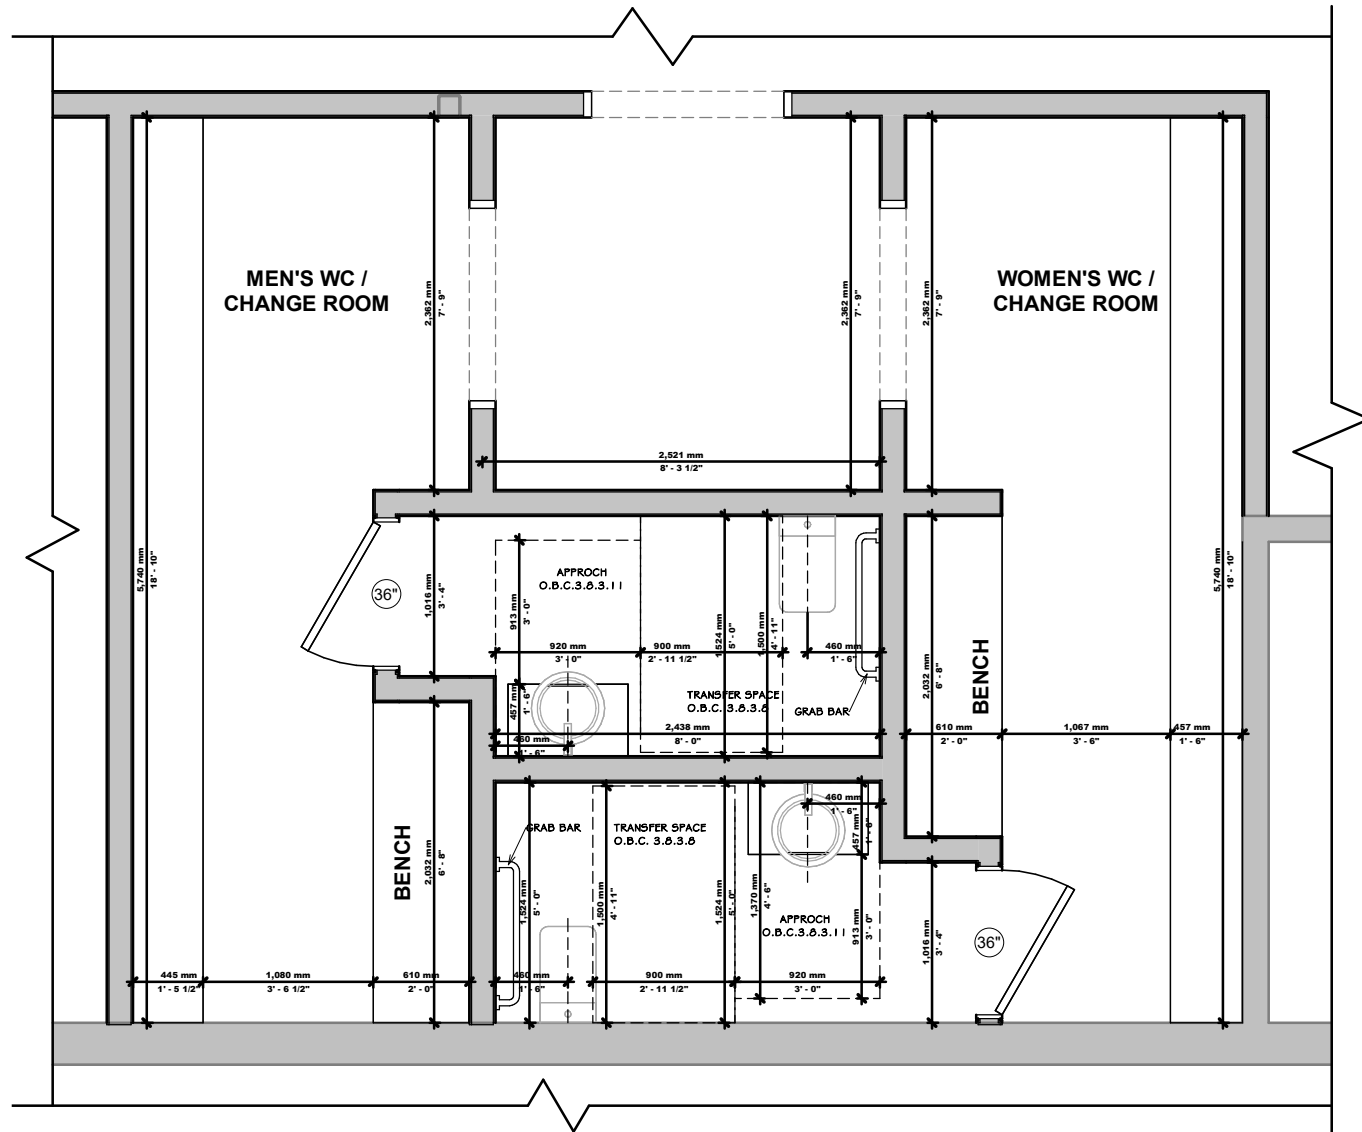


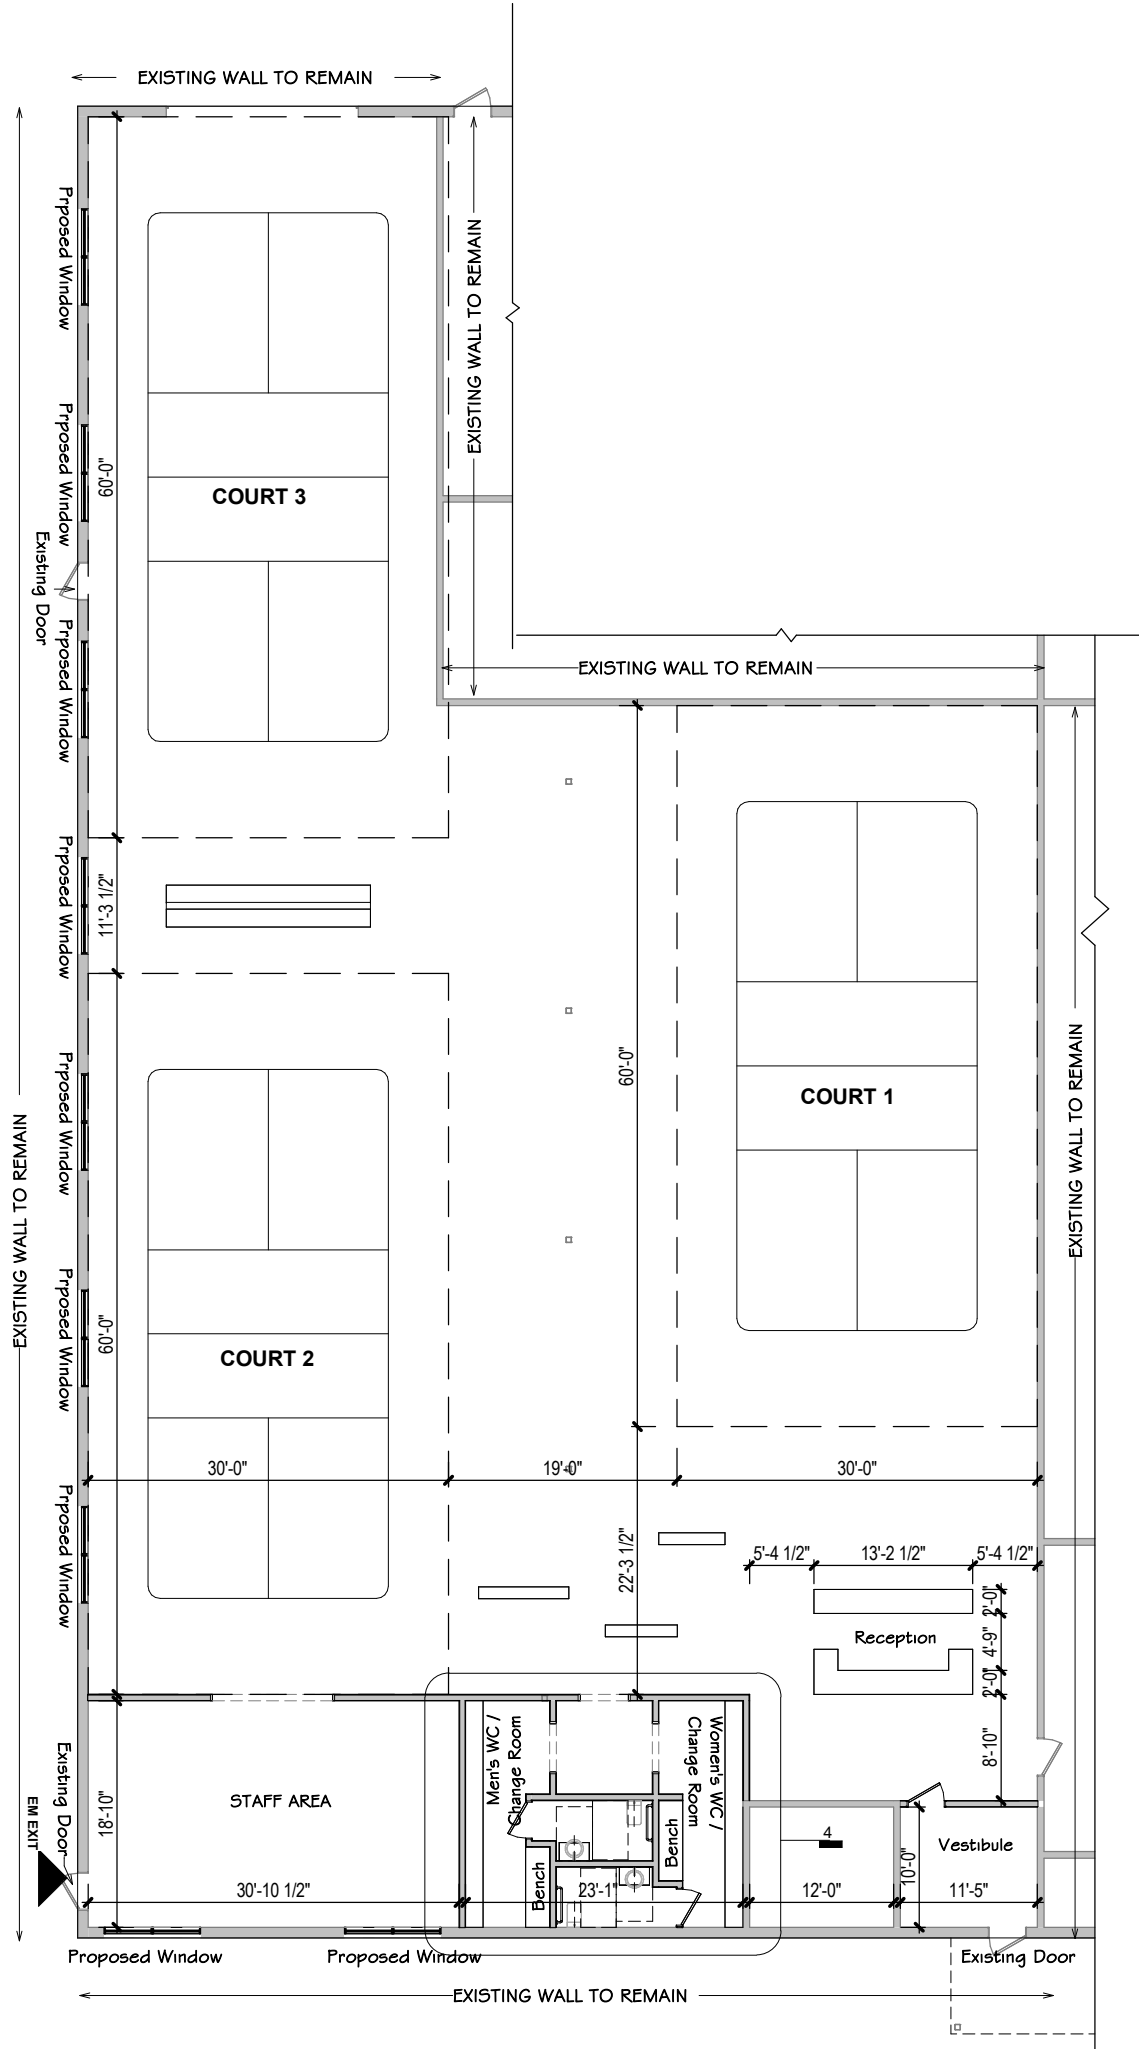

Project: 150 ALBERT ST.
MIDLAND ONTARIO

Submission Chart

No.	Date:	Issued For:	By:
2	2025-03-04	ZONING REVIEW	
3	2026-01-12	ZBA	

All Drawings, Specifications and Related Documents are the property of Hyphen Studio Inc., the copyright in the same being reserved to them. Reproduction of Drawings, Specifications and Related Documents in part or whole is not permitted without the written permission of Hyphen Studio Inc. This drawing must not be scaled. The contractor is to verify dimensions and data noted herein with conditions on the site and is held responsible for reporting any discrepancy to Hyphen Studio Inc., for adjustment. This drawing is not to be used for Construction purpose until signed and sealed by the Architect.



HYPHEN STUDIO

3429 Yonge St., Toronto, ON, M4N 2N1
info@hyphenstudio.co
(+1)647-869-9356 (+1)647-9796879

Sheet Title:
PICKLEBALL PAVILION PLANS

Drawn: ARCH
Checked: Checker
Project No: 24-334
Date: AUG 2024
Scale: As indicated

Sheet No:
A01-01

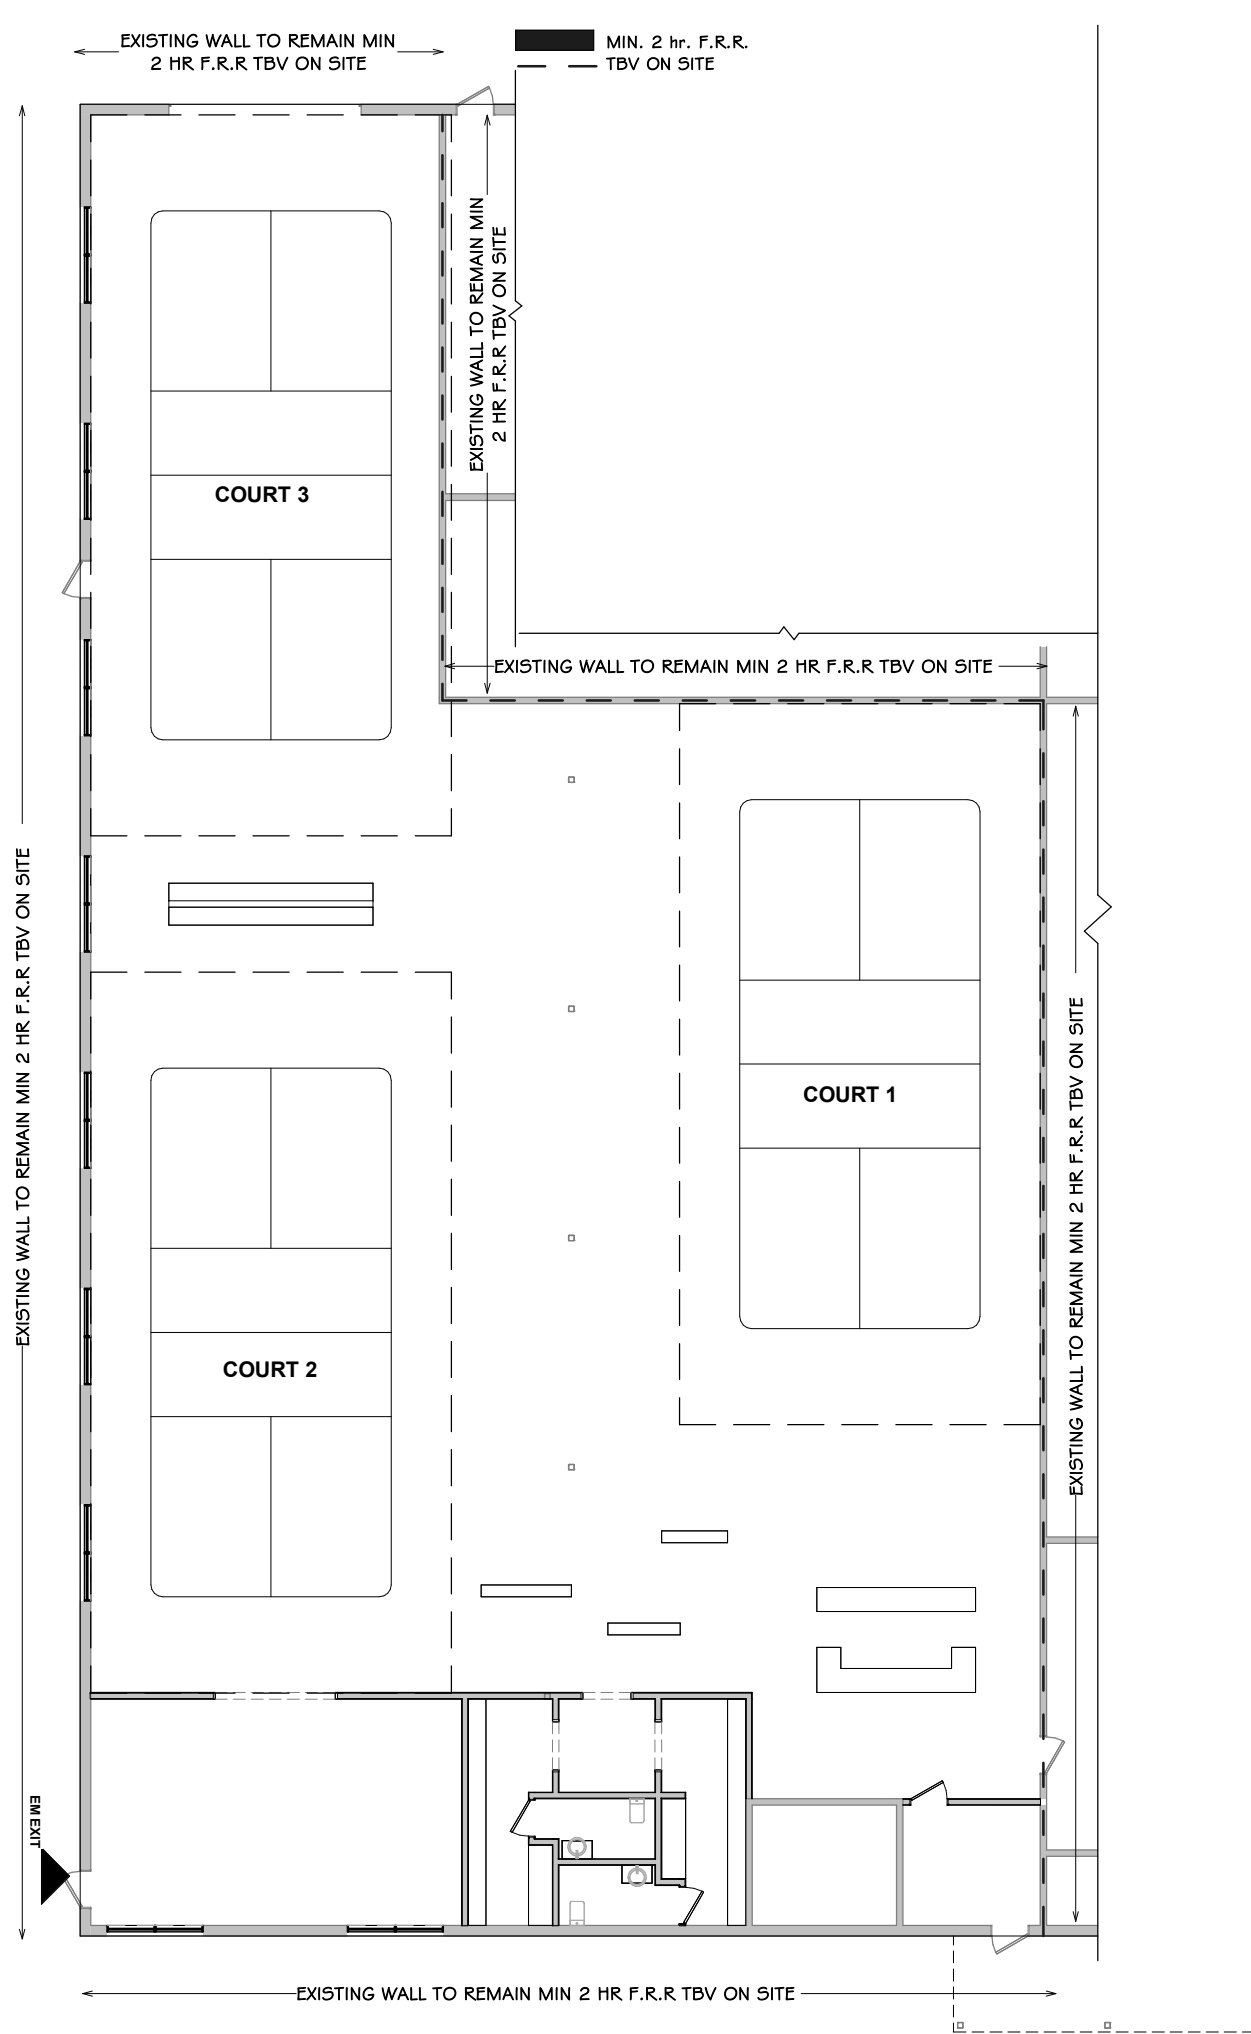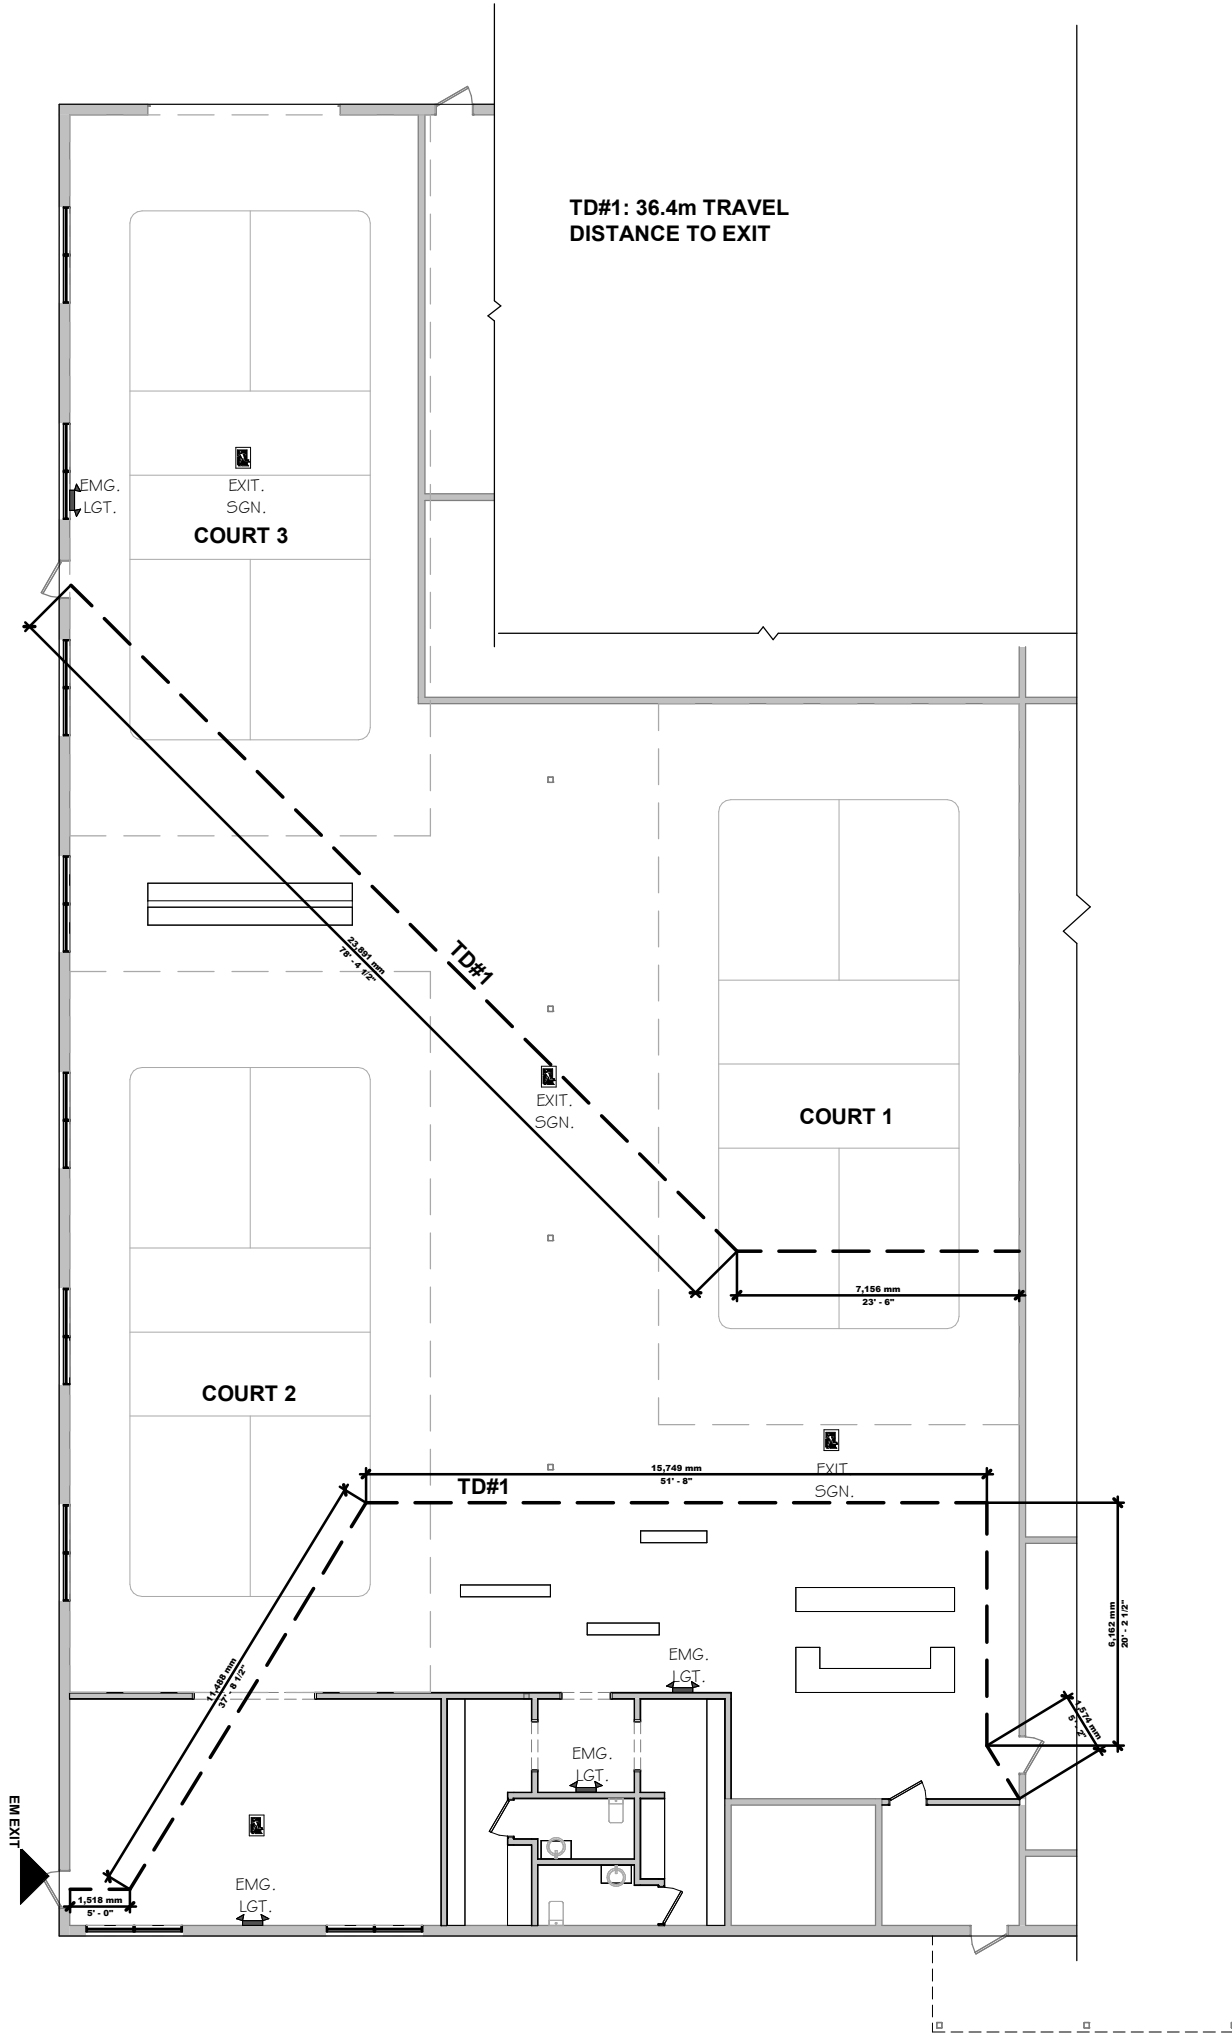

Project: **150 ALBERT ST.**
MIDLAND ONTARIO

No.	Date:	Issued For:	By:
2	2025-03-04	ZONING REVIEW	
3	2026-01-12	ZBA	

All Drawings, Specifications and Related Documents are the property of Hyphen Studio Inc., the copyright in the same being reserved to them. Reproduction of Drawings, Specifications and Related Documents in part or whole is not permitted without the written permission of Hyphen Studio Inc. This drawing must not be scaled. The contractor is to verify dimensions and data noted herein with conditions on the site and is held responsible for reporting any discrepancy to Hyphen Studio Inc., for adjustment. This drawing is not to be used for Construction purpose until signed and sealed by the Architect.

HYPHEN STUDIO

3429 Yonge St., Toronto, ON, M4N 2N1
info@hyphenstudio.co
(+1)647-869-9356 (+1)647-9796879

Sheet Title:

LIFE SAFETY PLAN

Drawn: **ARCH** Sheet No:
Checked: **Checker**
Project No: **24-334**
Date: **AUG 2024**
Scale: **As indicated**

A01-03