


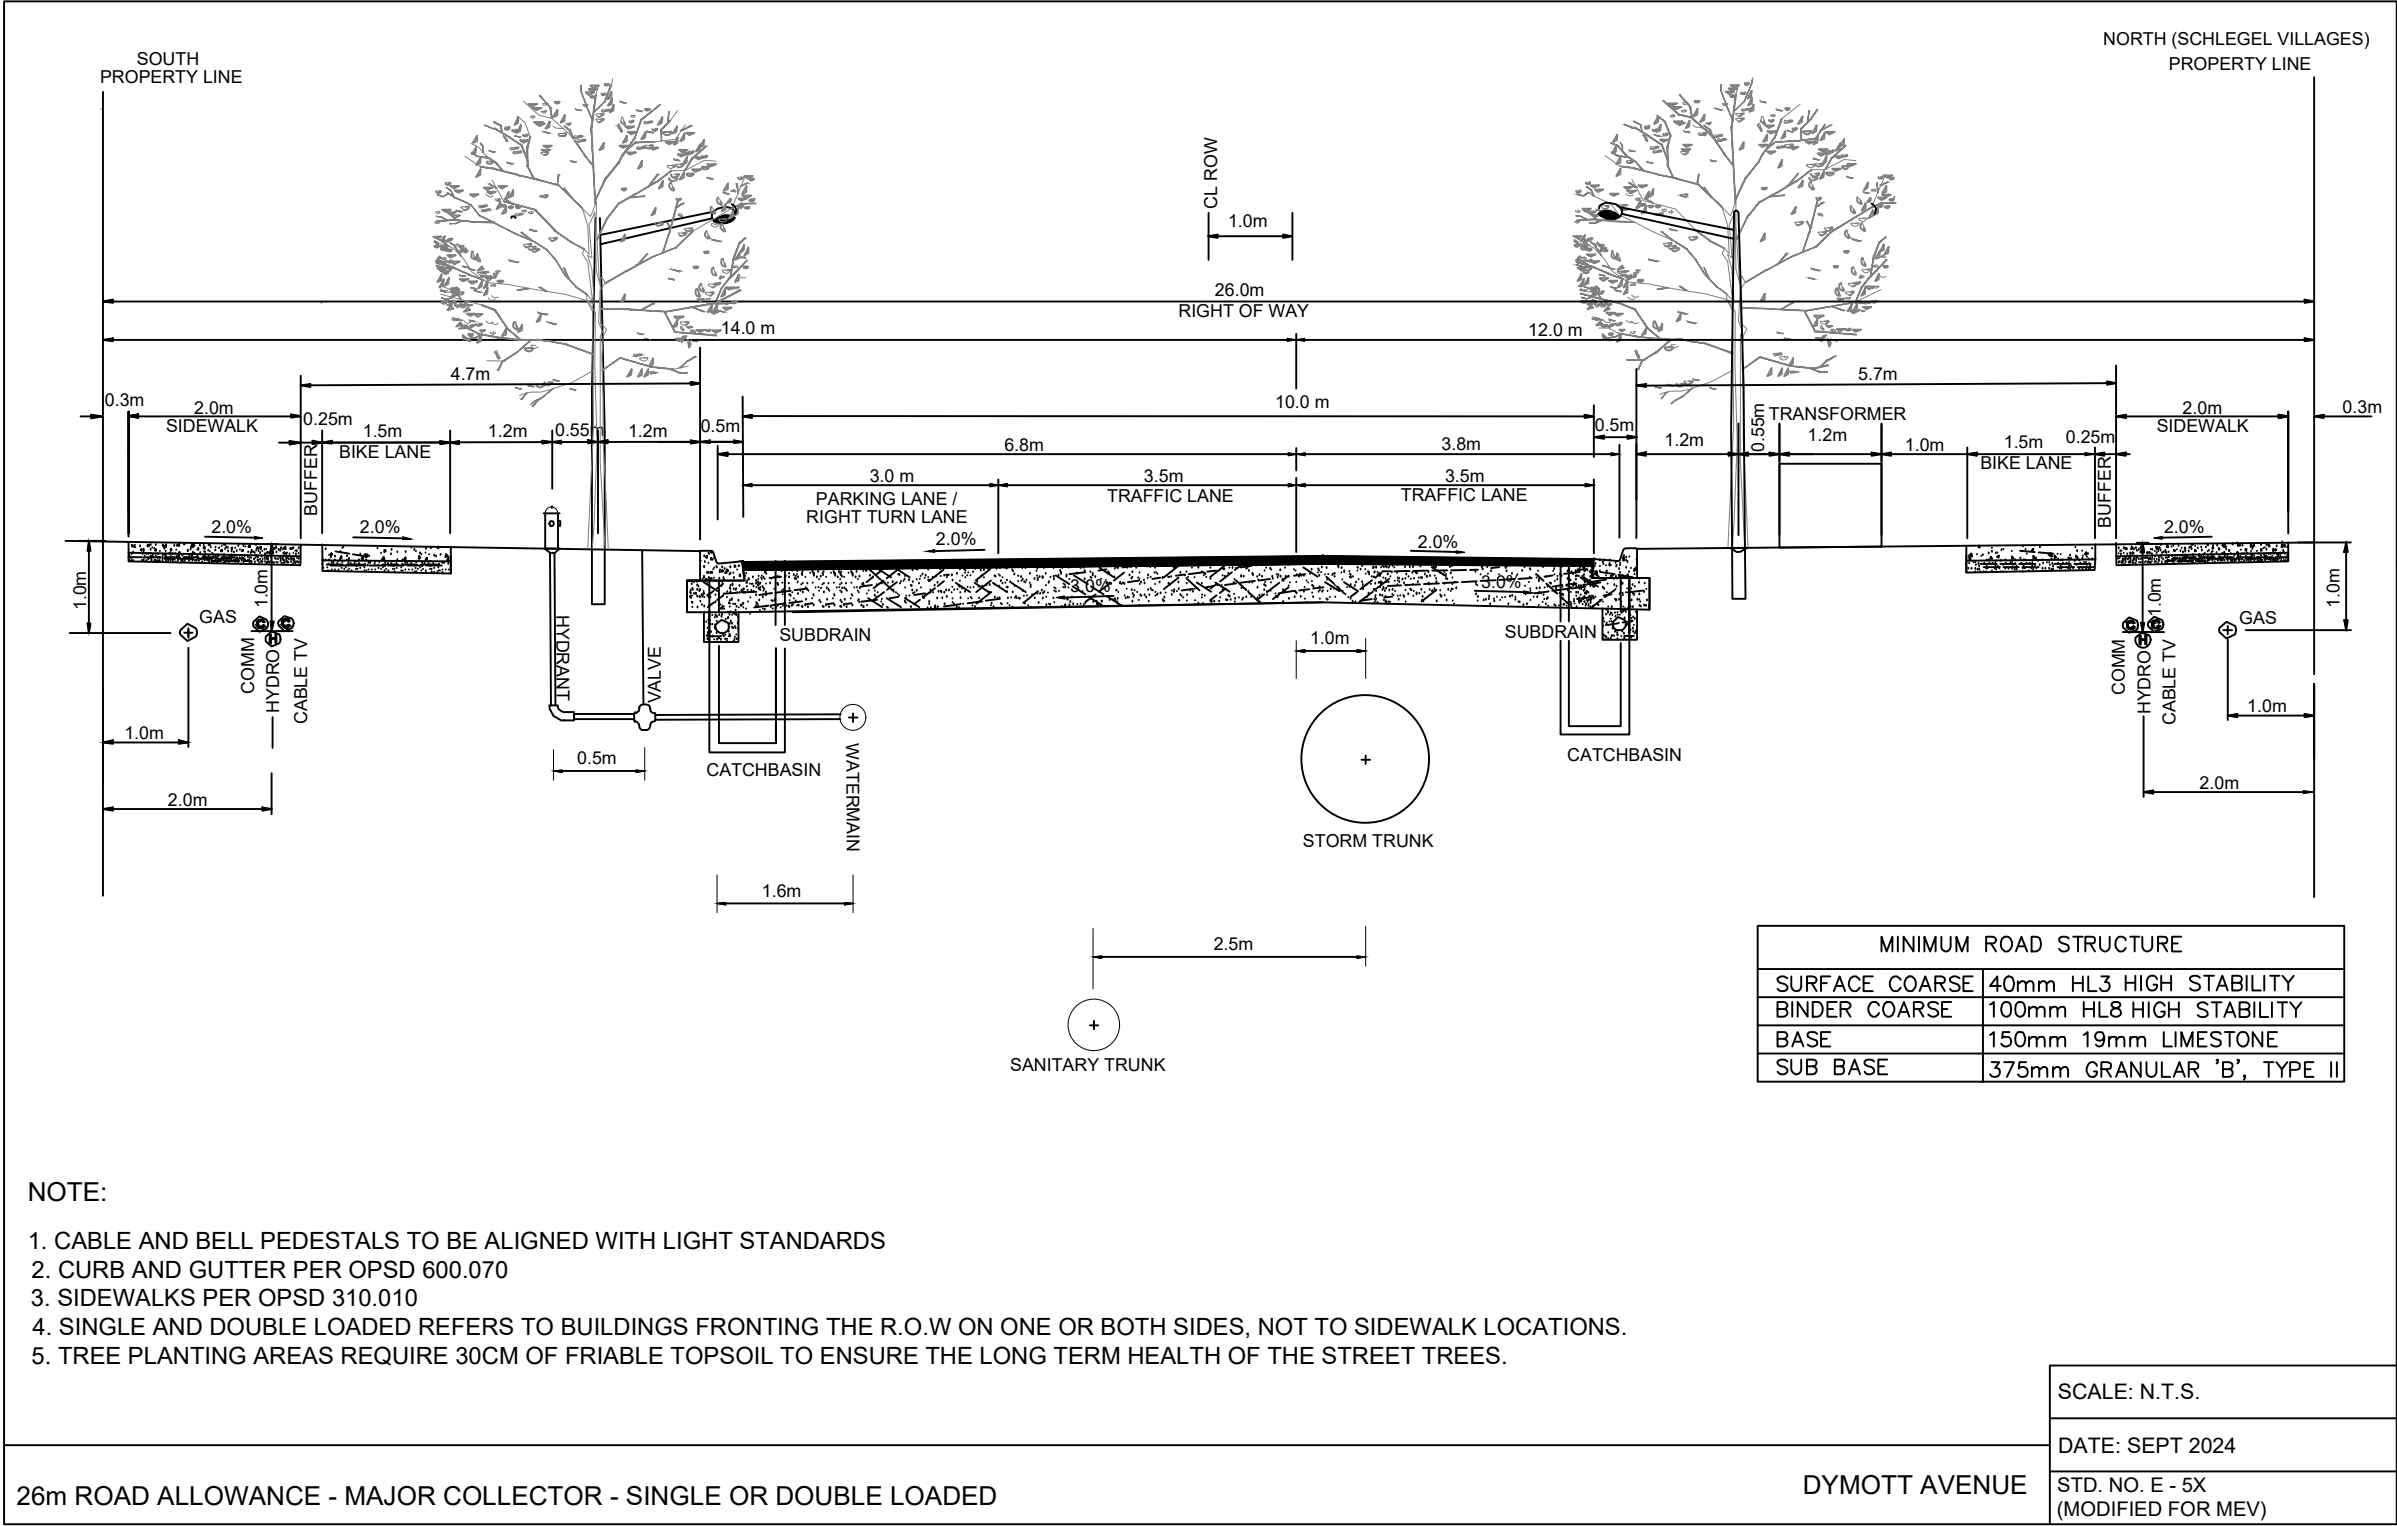

600 Alden Road, Suite 606
Markham, Ontario, L3R 0E7
Tel. (905) 475-3080
Fax. (905) 475-3081
www.DSEL.ca

STREET A (DYMOTT AVE.)

MILTON LAND FOUR - MILTON
EDUCATION VILLAGE
TOWN OF MILTON

STANDARD ROW SECTION (26M)

SCALE:	NTS	PROJECT No.:	26-1511
DATE:	JUL 2026	FIGURE:	11