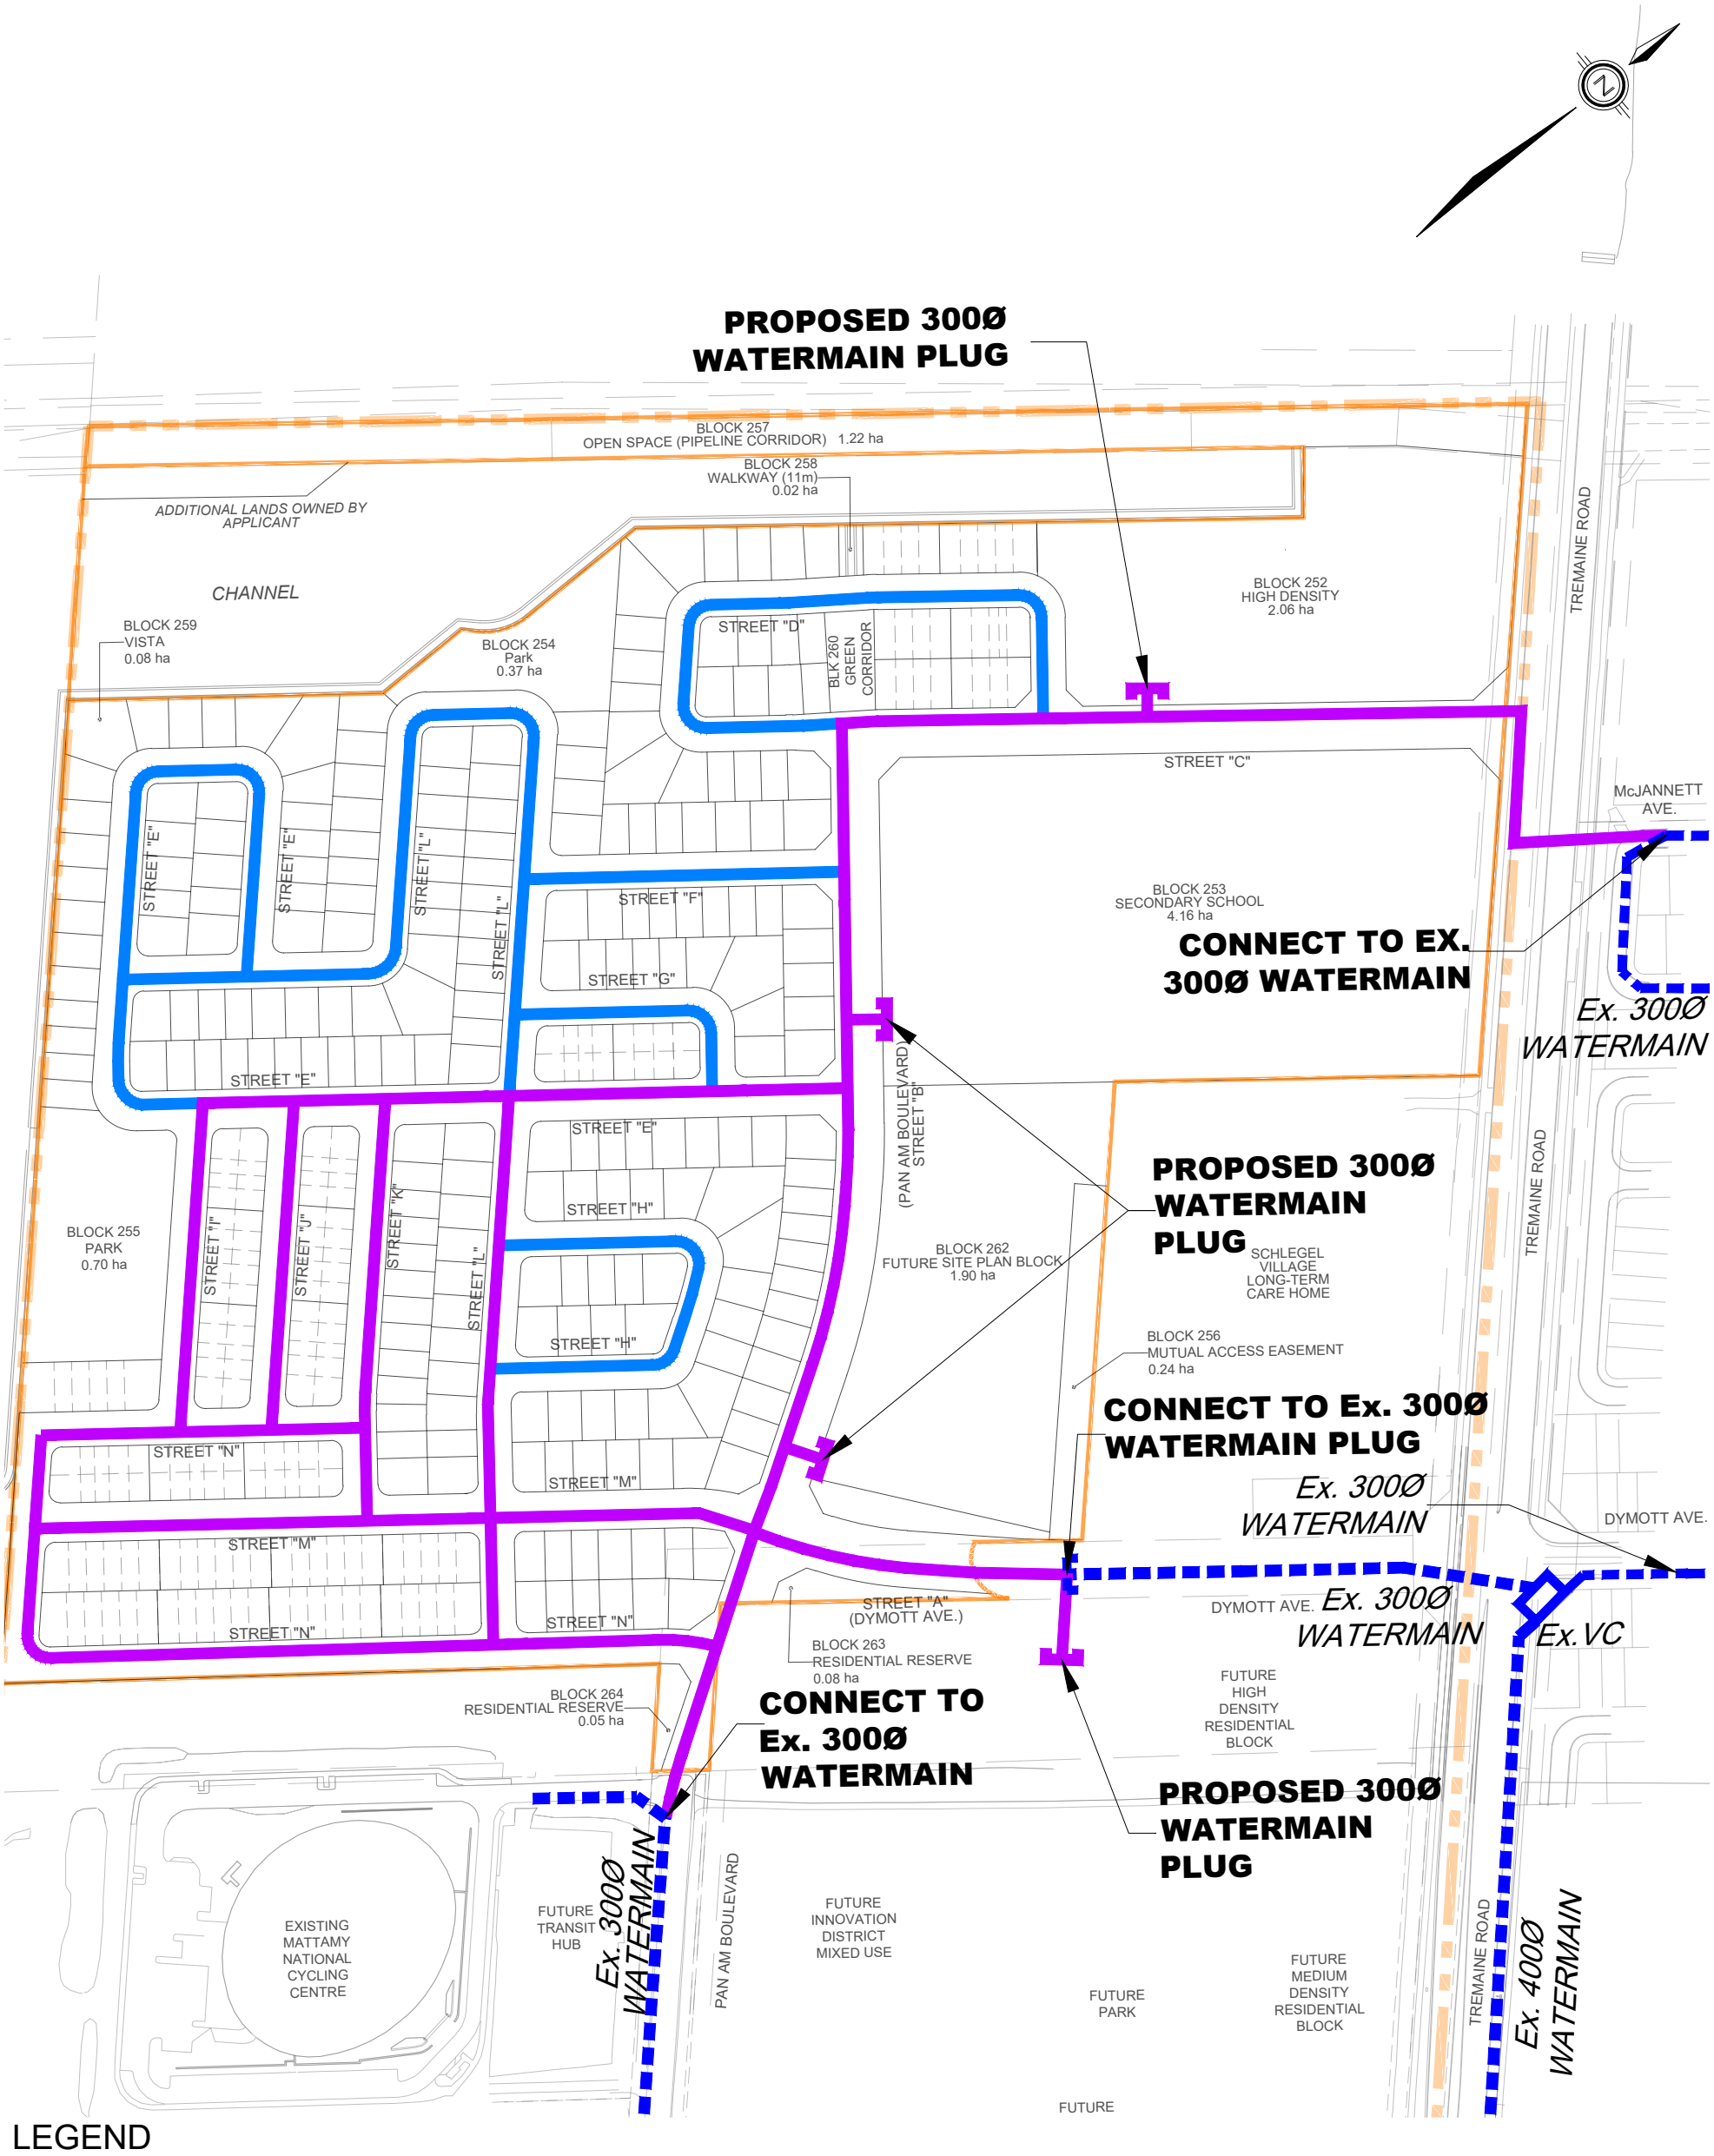


LEGEND

- STUDY BOUNDARY
- MEV SECONDARY PLAN BOUNDARY
- PROPOSED 300Ø WATERMAIN
- PROPOSED 200Ø WATERMAIN
- EXISTING WATERMAIN

DSEL
600 Alden Road, Suite 606
Markham, Ontario, L3R 0E7
Tel. (905) 475-3080
Fax. (905) 475-3081
www.DSEL.ca

MILTON LAND FOUR - MILTON EDUCATION VILLAGE
TOWN OF MILTON

CONCEPTUAL WATERMAIN SERVICING PLAN

SCALE:	1:3000	PROJECT No.:	26-1511
DATE:	JUL 2026	FIGURE:	4