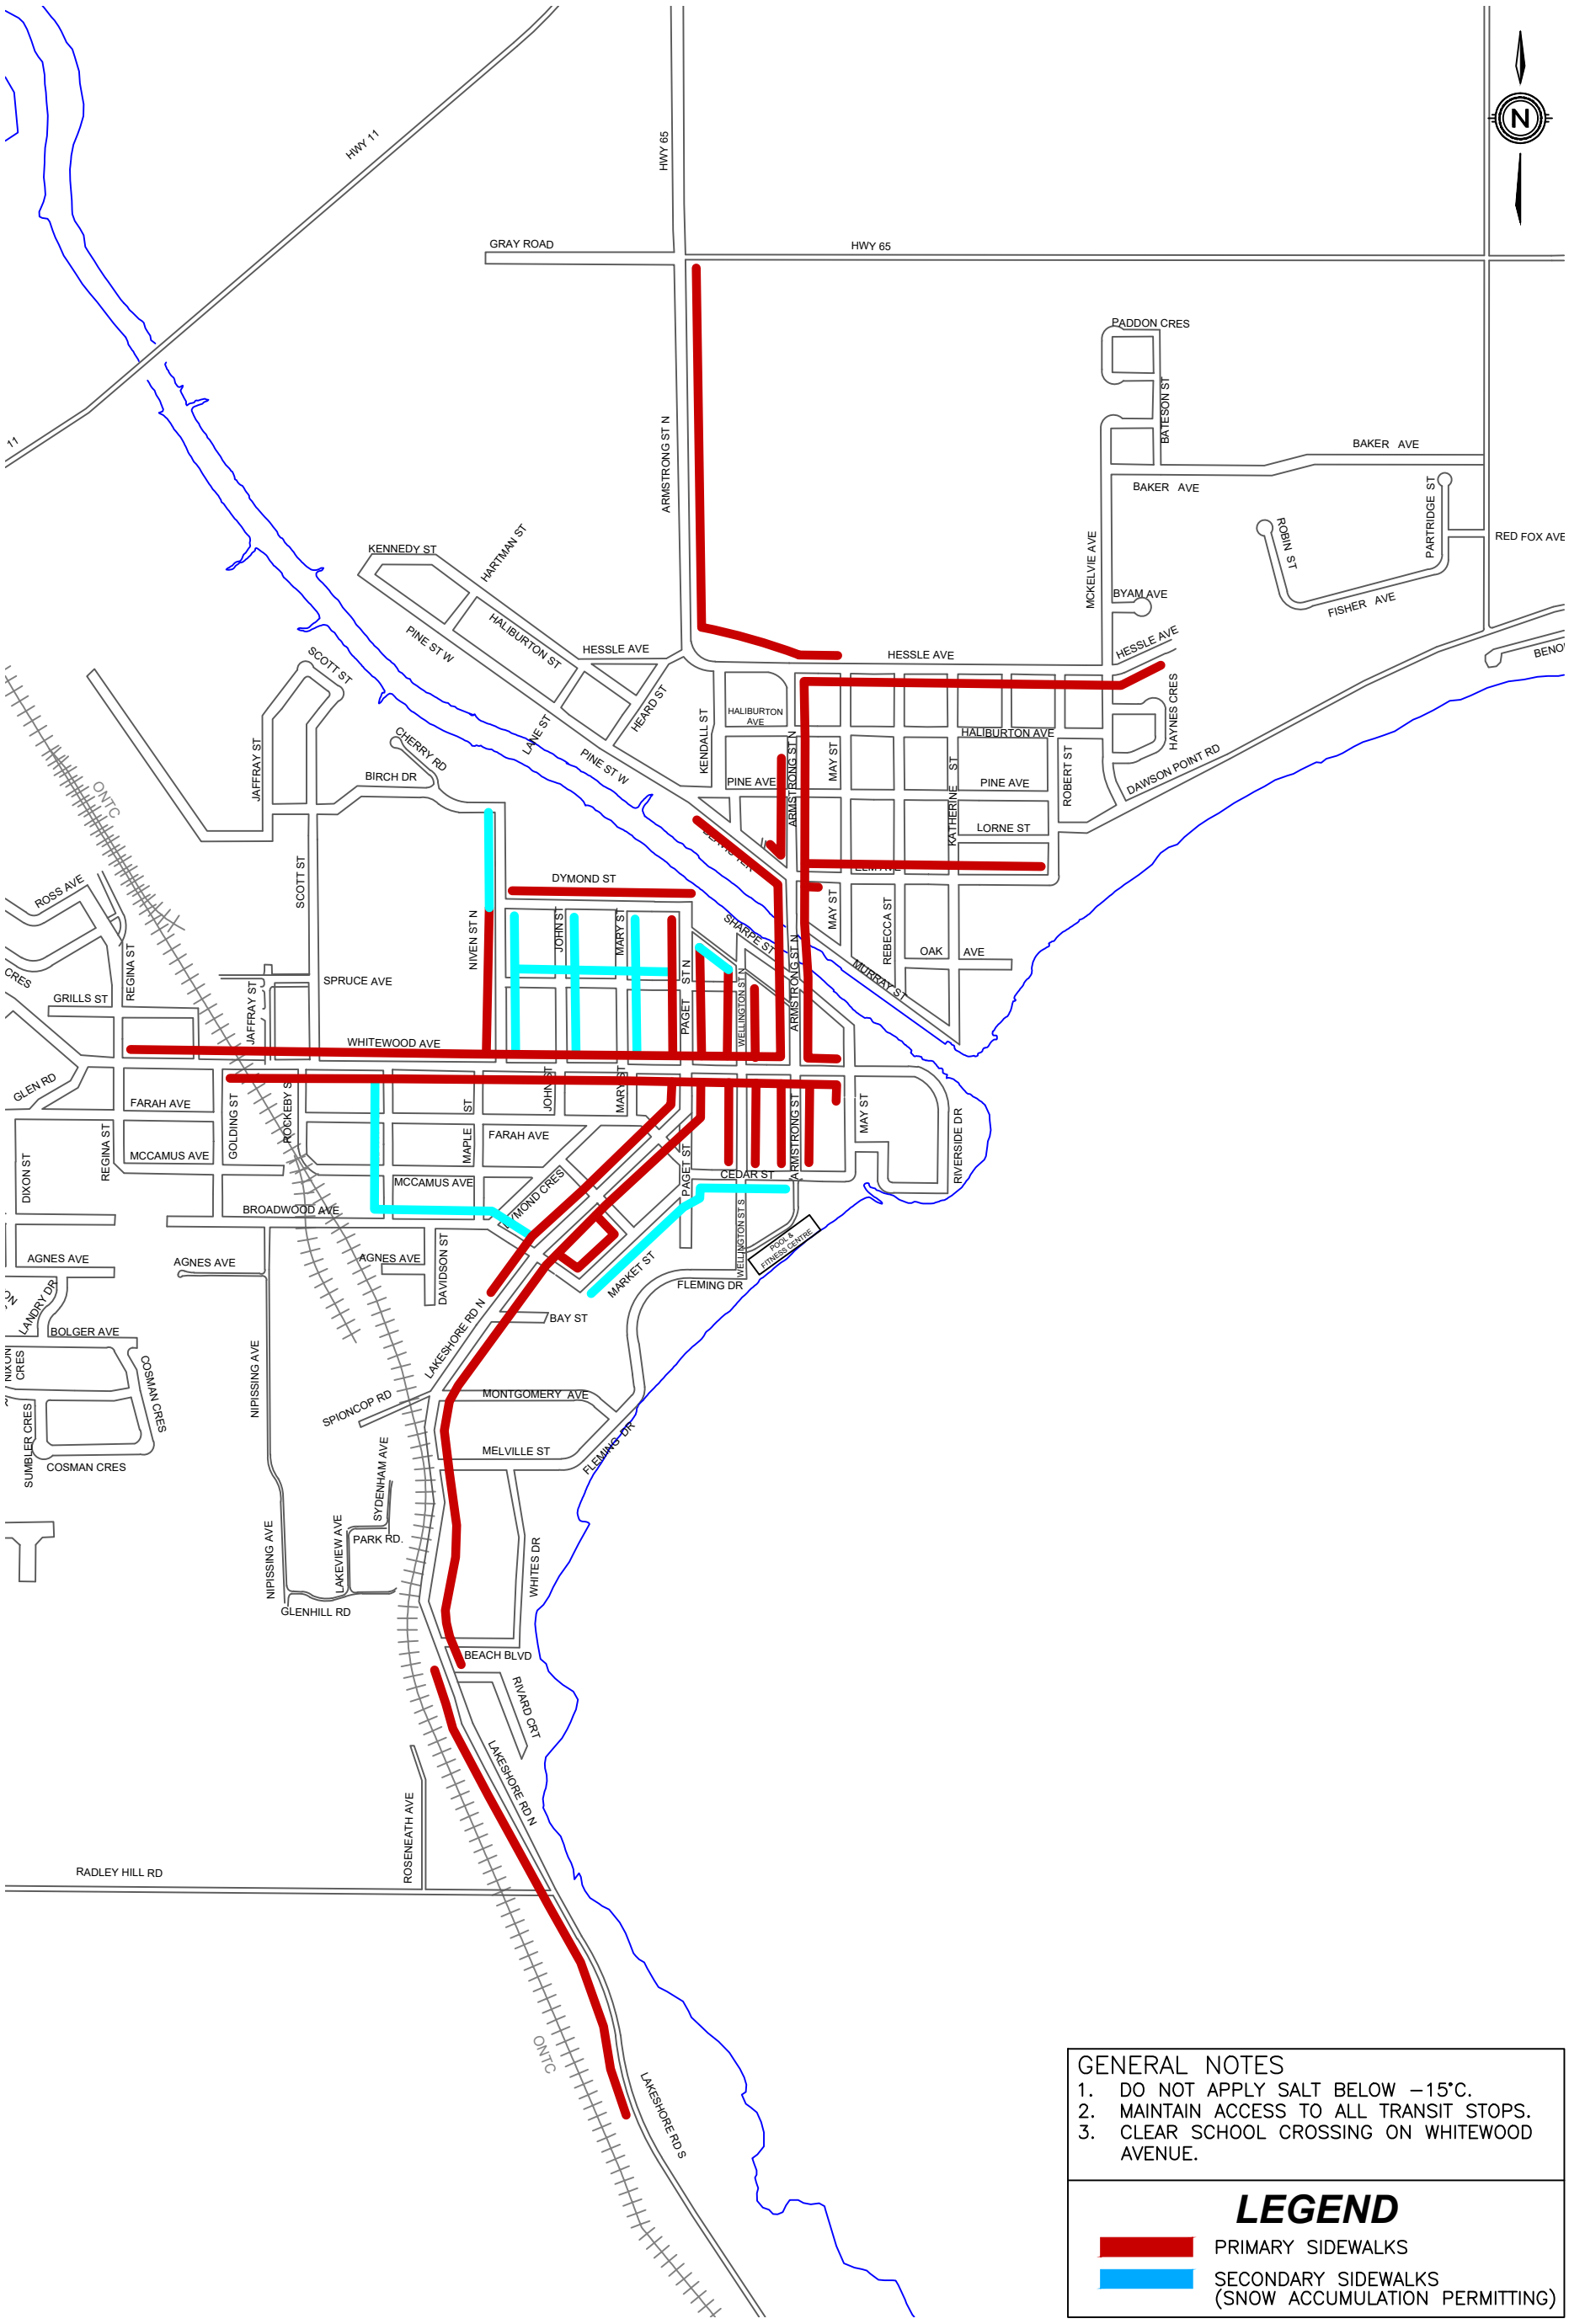


GENERAL NOTES

1. DO NOT APPLY SALT BELOW −15°C.
2. MAINTAIN ACCESS TO ALL TRANSIT STOPS.
3. CLEAR SCHOOL CROSSING ON WHITEWOOD AVENUE.

LEGEND

- PRIMARY SIDEWALKS
- SECONDARY SIDEWALKS (SNOW ACCUMULATION PERMITTING)

City of • Ville de Temiskaming Shores
Dymond Haileybury New Liskeard

NEW LISKEARD TRACKLESS RUN

APPENDIX B - 01 NL - NEW LISKEARD SIDEWALKS WINTER OPERATIONS PLAN

DATE	2026
SCALE	NTS
REF No.	APPENDIX B
DWG No.	WOP-B-01