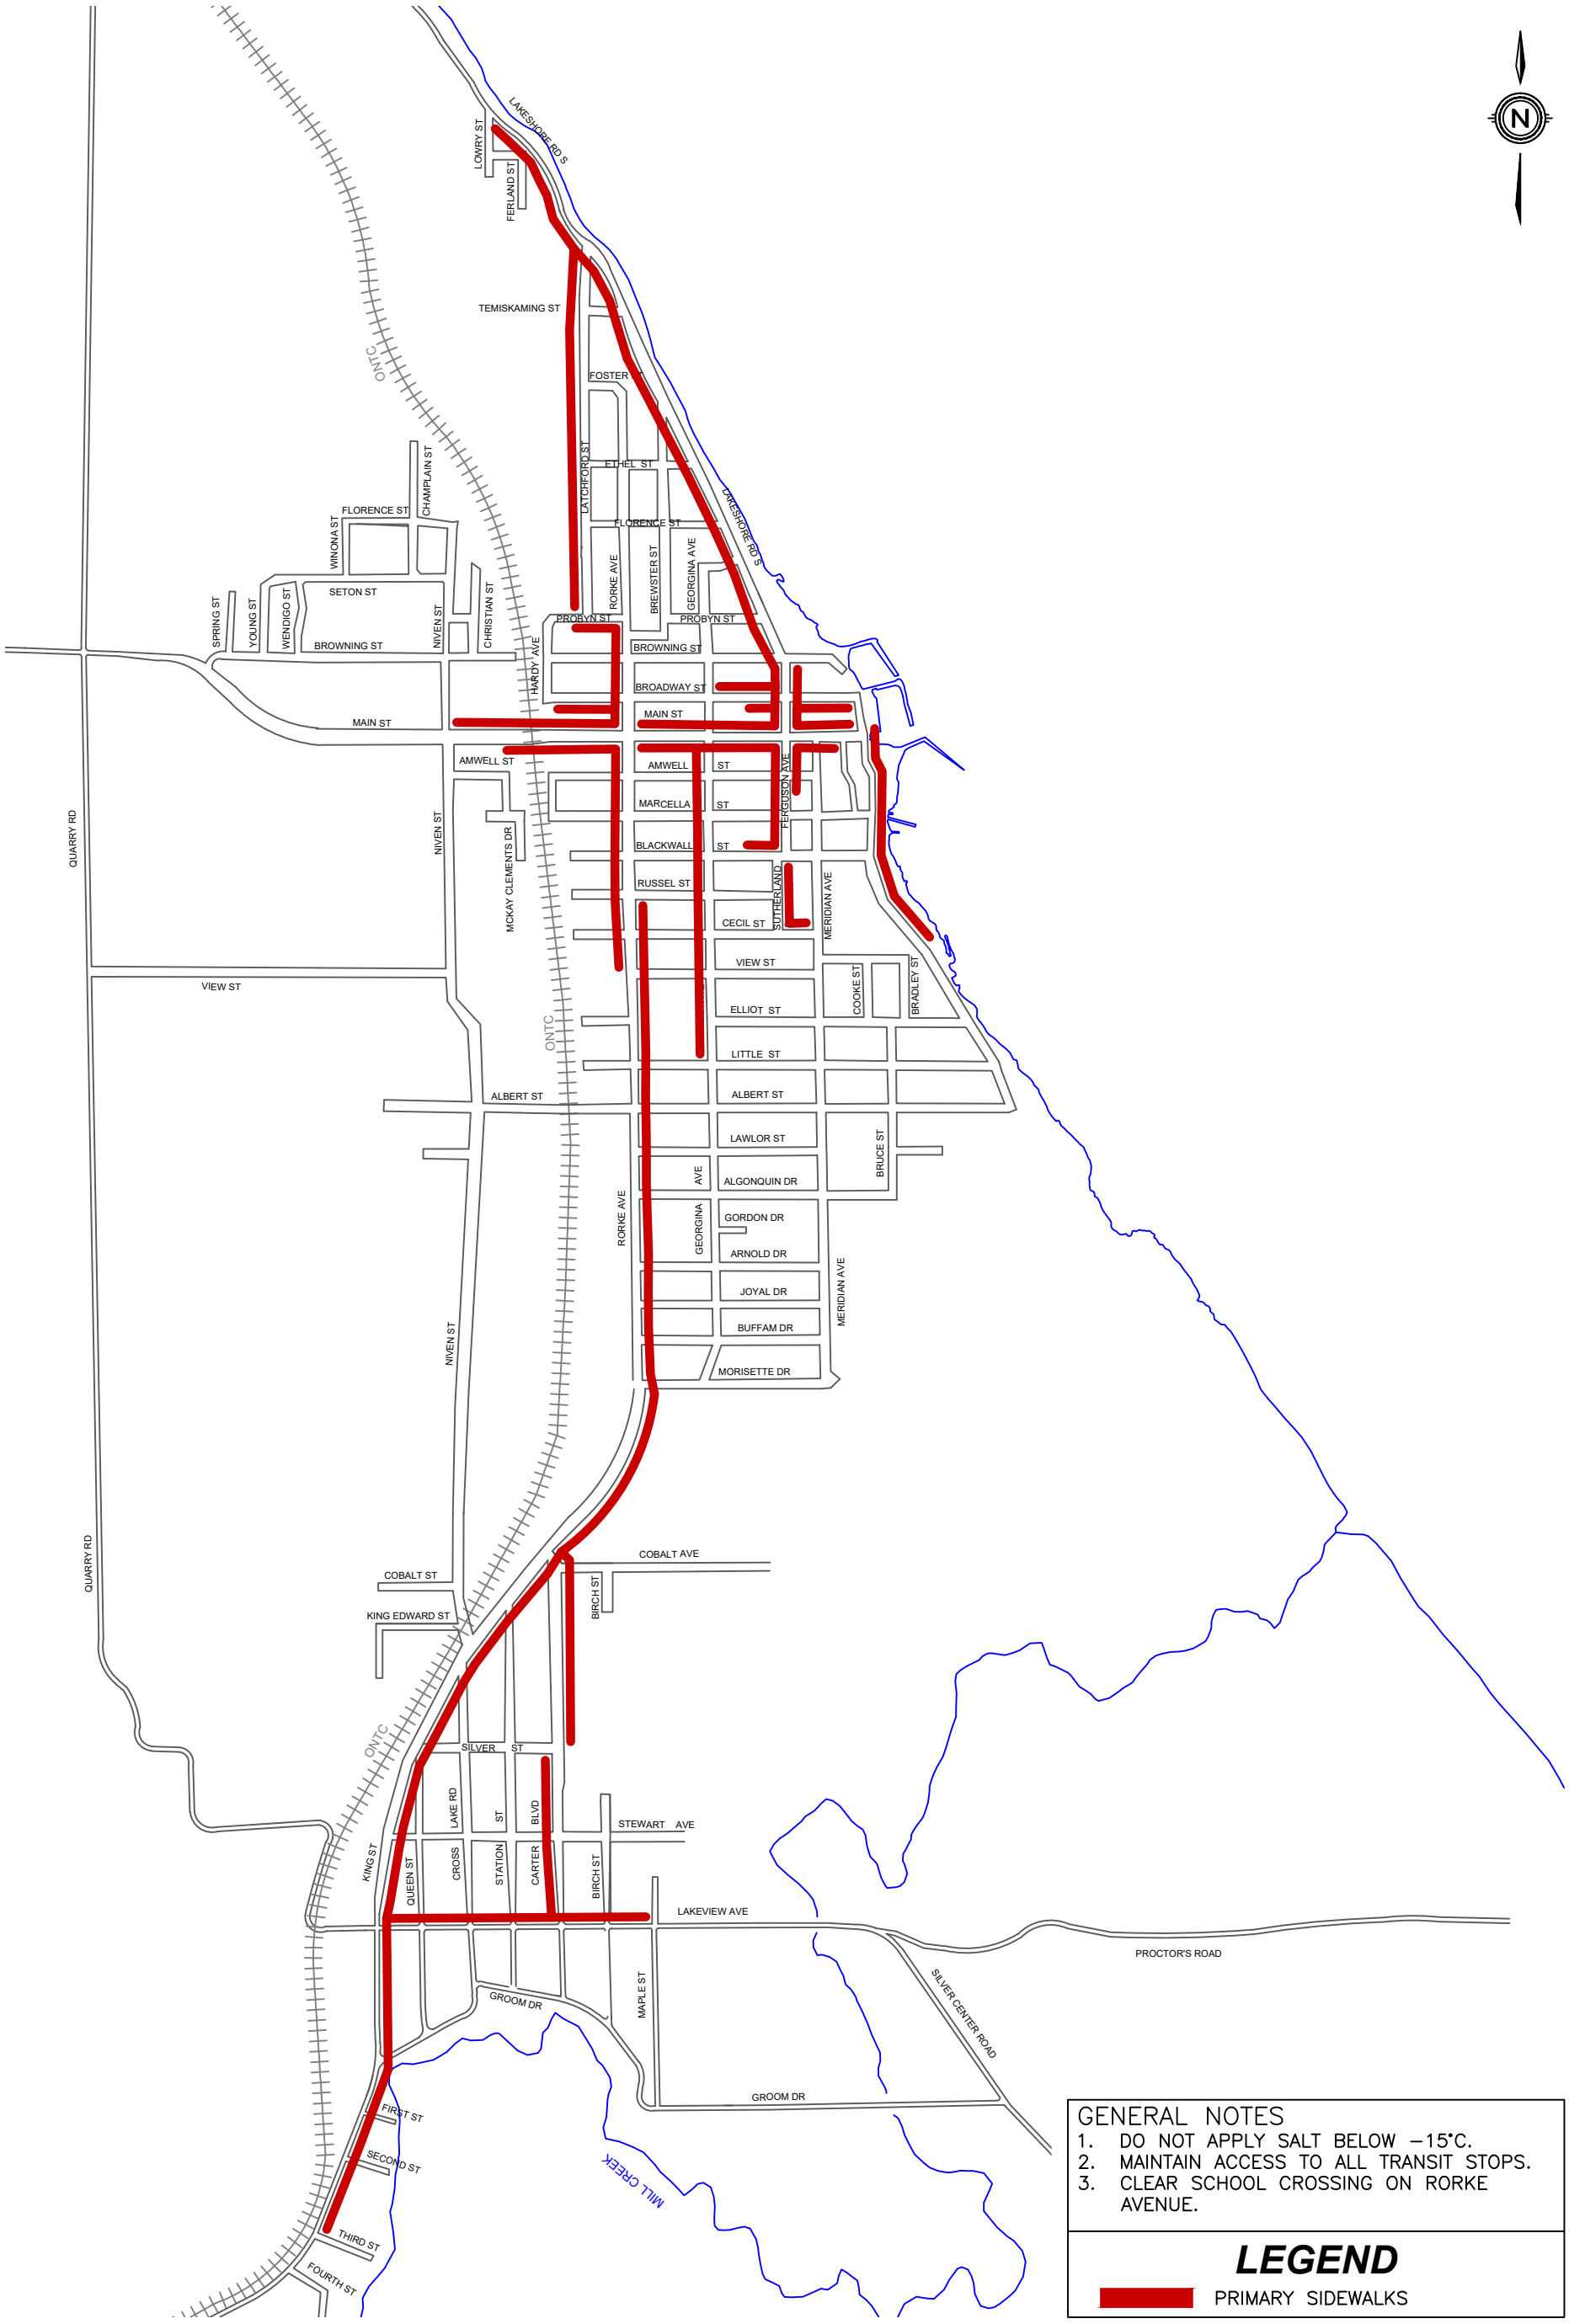


GENERAL NOTES

1. DO NOT APPLY SALT BELOW −15°C.
2. MAINTAIN ACCESS TO ALL TRANSIT STOPS.
3. CLEAR SCHOOL CROSSING ON RORKE AVENUE.

LEGEND

PRIMARY SIDEWALKS

City of • Ville de Temiskaming Shores

Dymond Haileybury New Liskeard

HAILEYBURY TRACKLESS RUN

APPENDIX B - 02 HLBY - HAILEYBURY SIDEWALKS WINTER OPERATIONS PLAN

DATE	2026
SCALE	NTS
REF No.	APPENDIX B
DWG No.	WOP-B-02