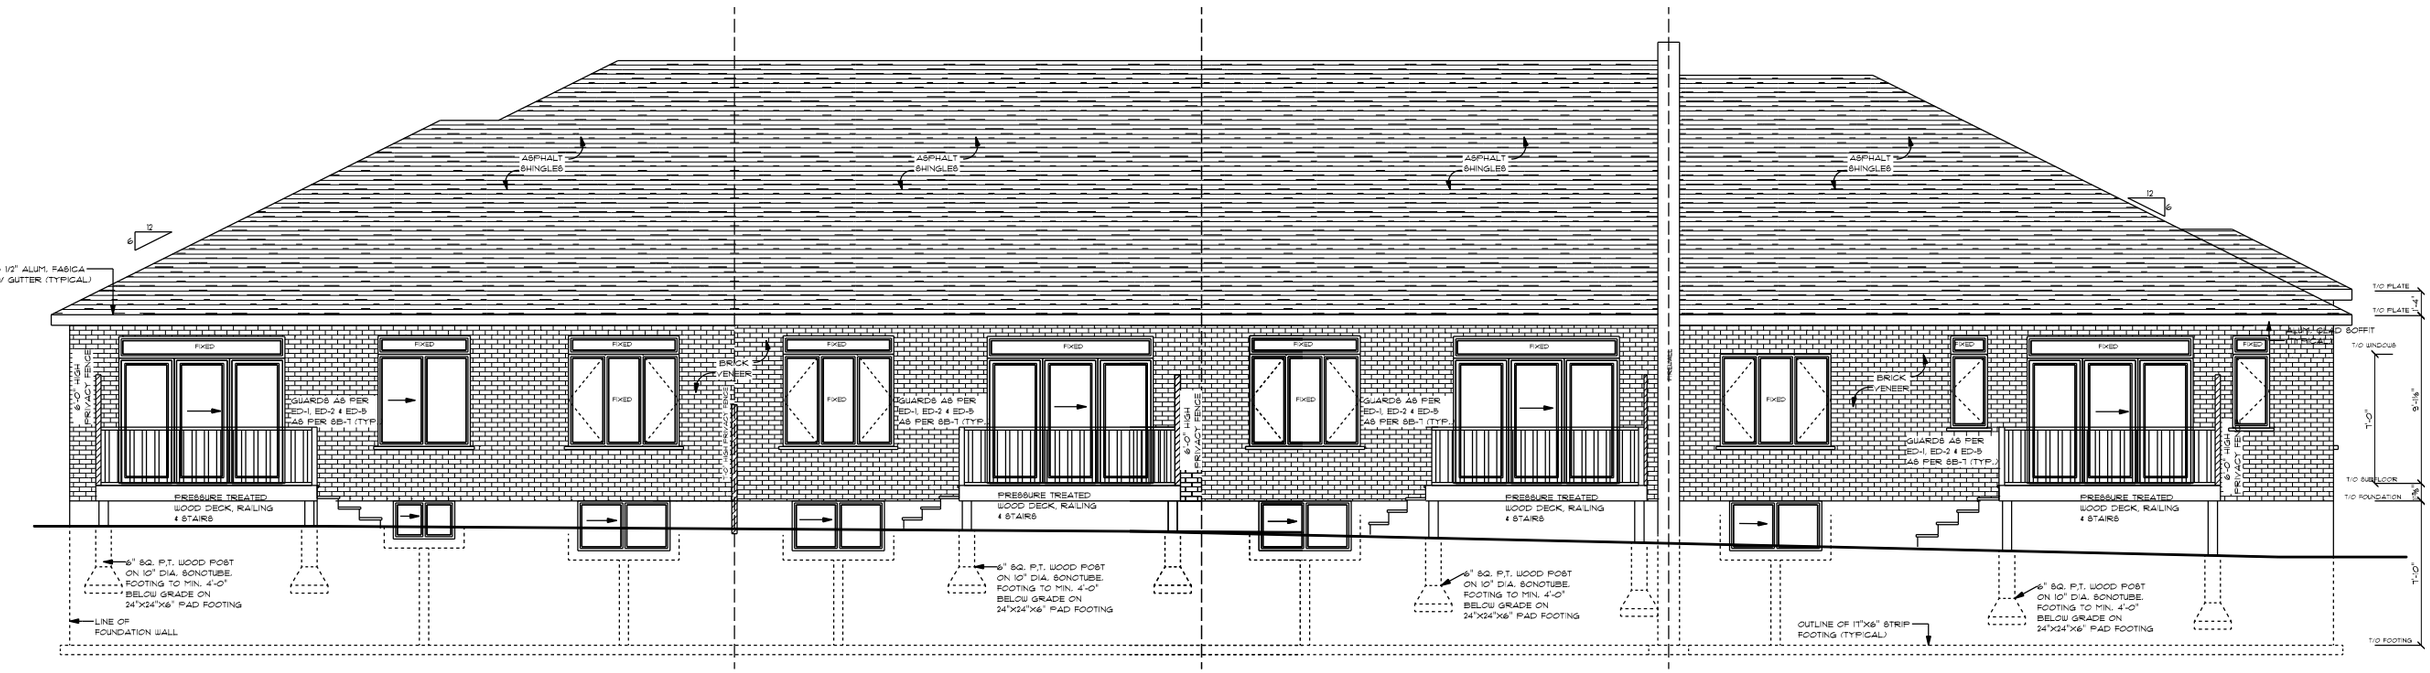

119 CLOVERLEAF DRIVE
4-UNIT REAR ELEVATION