



Comm. No:	Sheet No:
24.112	B1-2-4.A1.01



Comm. No: 24.112	Sheet No: B1-2-4.A1.02
--------------------------------	--------------------------------------



Comm. No:	Sheet No:
24.112	B1-2-4.A1.03



Comm. No:	Sheet No:
24 112	B1-2-4.A1.04



Comm. No: 24.112	Sheet No: B1-2-4.A1.05
--------------------------------	--------------------------------------



Comm. No:	Sheet No:
24.112	B1-2-4.A1.06



Date:	Particular:	By:
26.06.02	SPA DESIGN REVIEW	AR
26.09.24	SITE PLAN REZONING ISSUE	AR
26.09.28	ZBA PACKAGE	AR

Seals:




The seal is circular with the text "ONTARIO ASSOCIATION OF ARCHITECTS" around the top and "JOHN F. ROMANOV LICENCE 3717" around the bottom. A stylized drawing of a building is in the center.



Sheet Title:

**B1_B2_B4 - EAST & WEST
BLOCK ELEVATIONS**

Comm. No: 24.112	Sheet No: B1-2-4.A1.07
--------------------------------	--------------------------------------

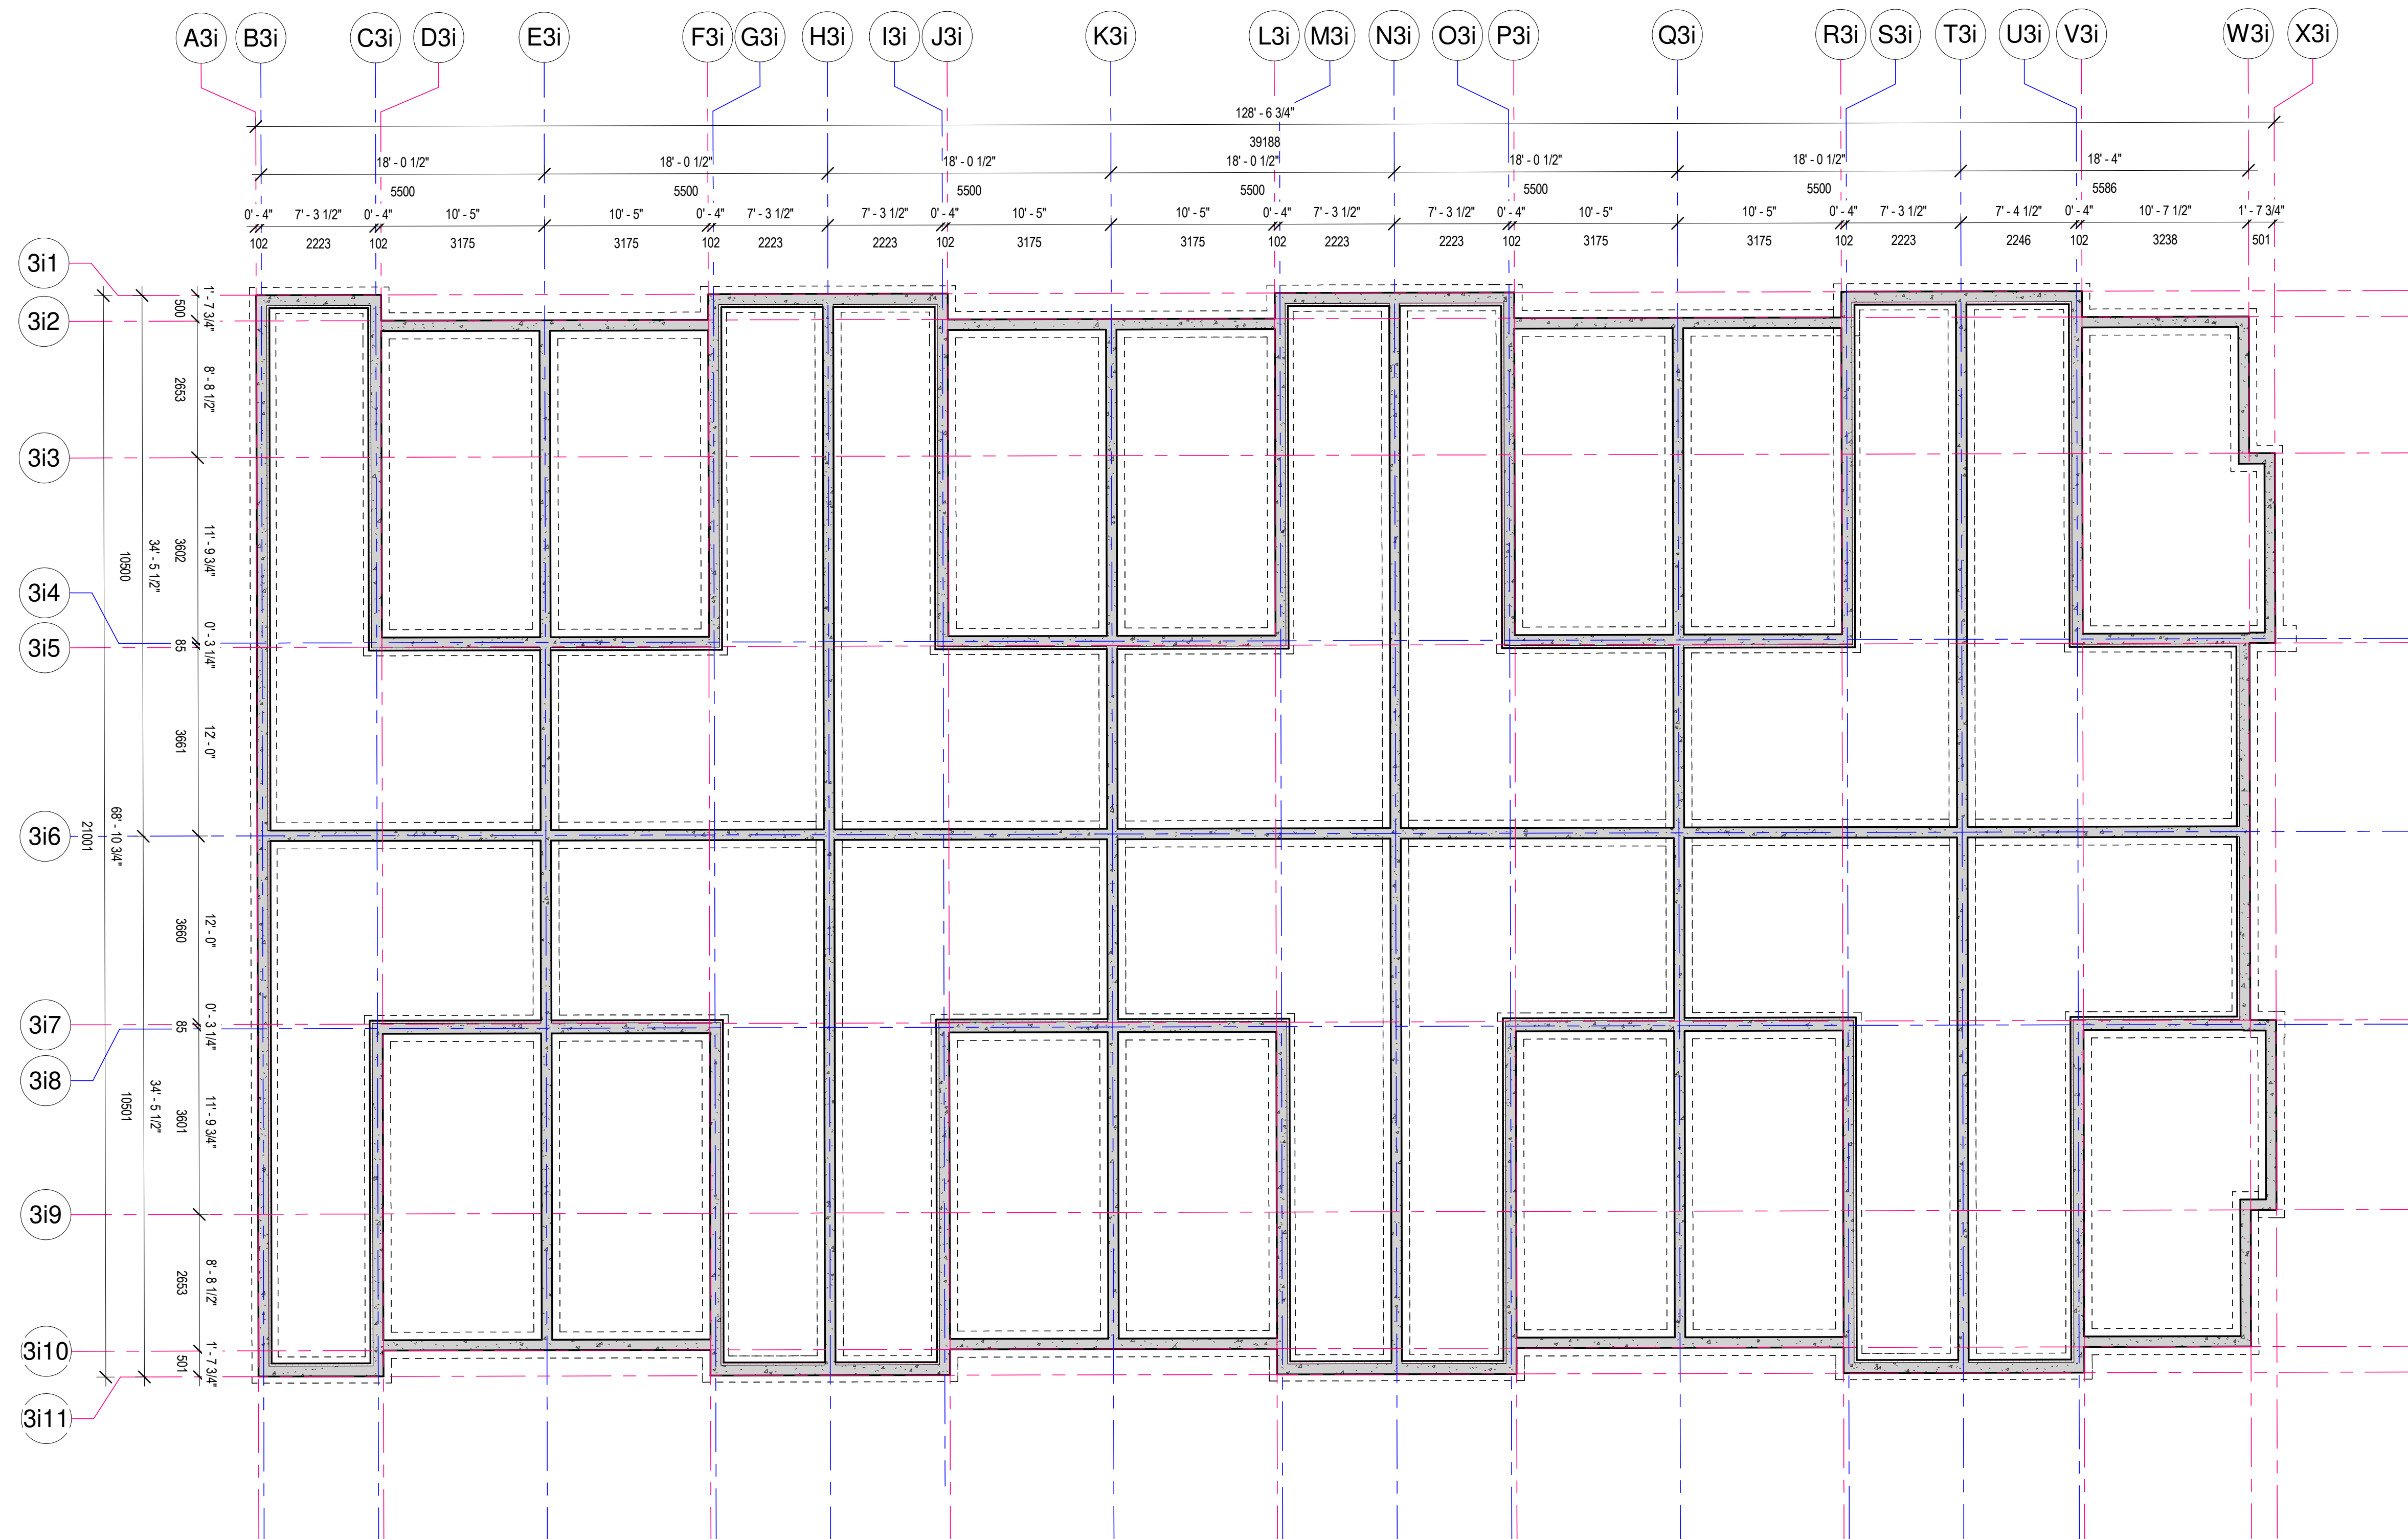

1 : 75

1 : 75

Comm. No: 24.112	Sheet No: B3.A1.01
----------------------------	------------------------------



Comm. No: 24.112	Sheet No: B3.A1.02
----------------------------	------------------------------




Comm. No: 24.112	Sheet No: B3.A1.03
----------------------------	------------------------------




Comm. No: 24.112	Sheet No: B3.A1.04
--------------------------------	----------------------------------



Comm. No: 24.112	Sheet No: B3.A1.05
--------------------------------	----------------------------------

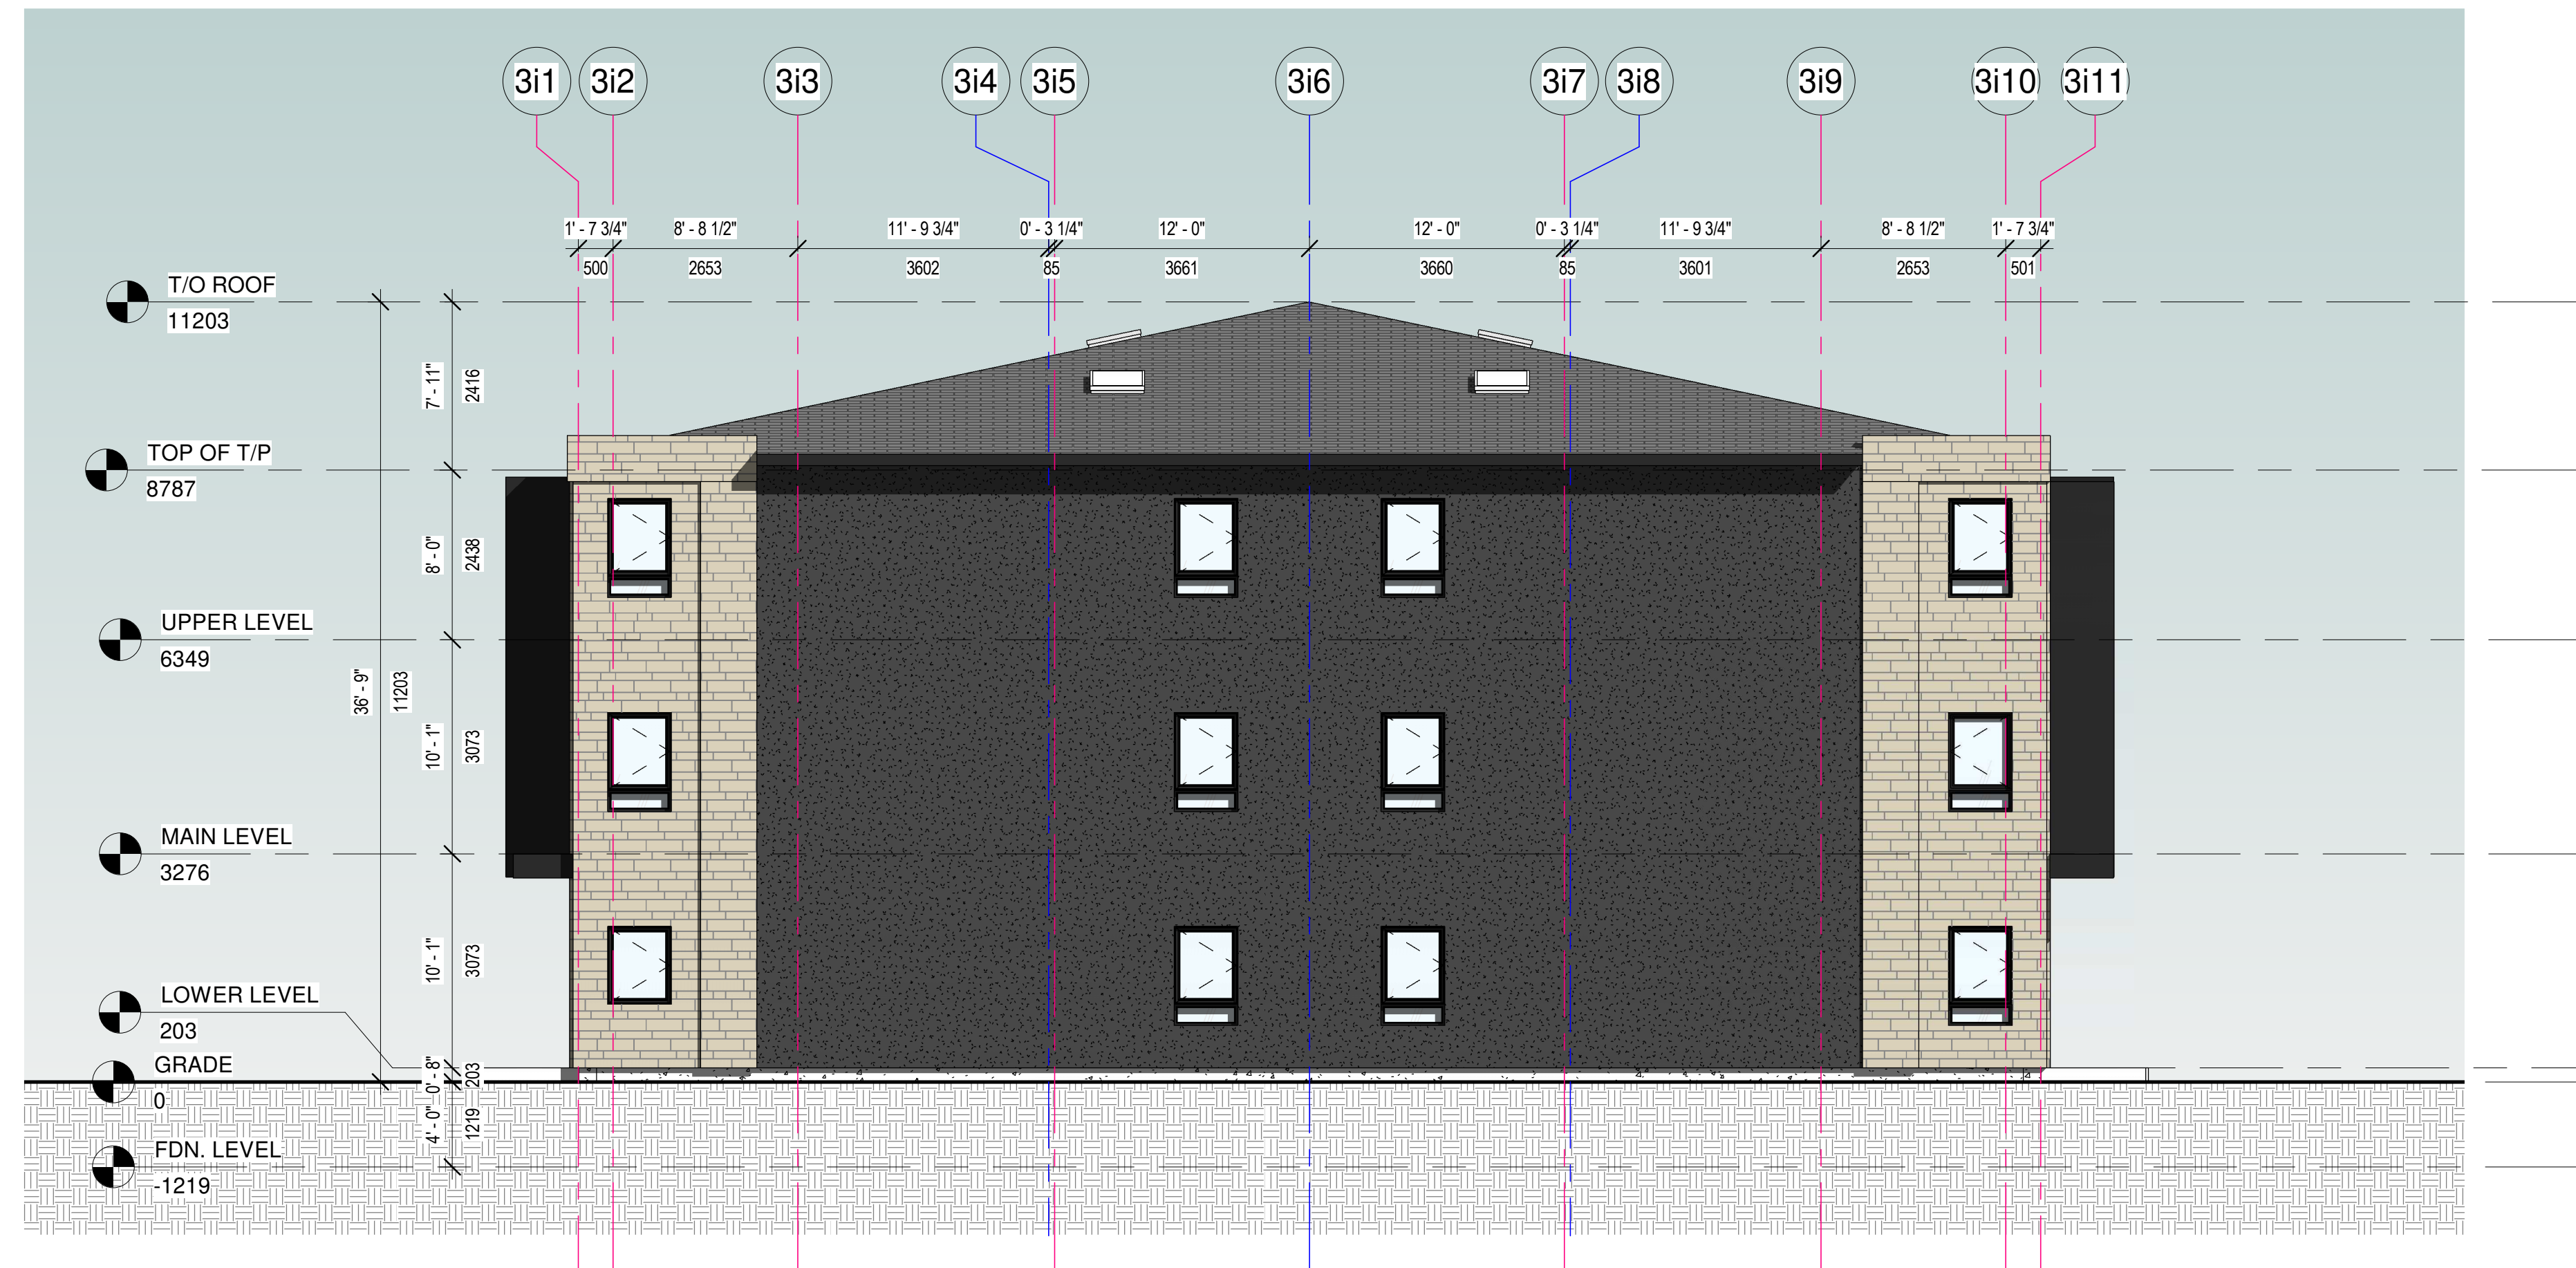

1 BLOCK 3_NORTH ELEVATION
1 : 75

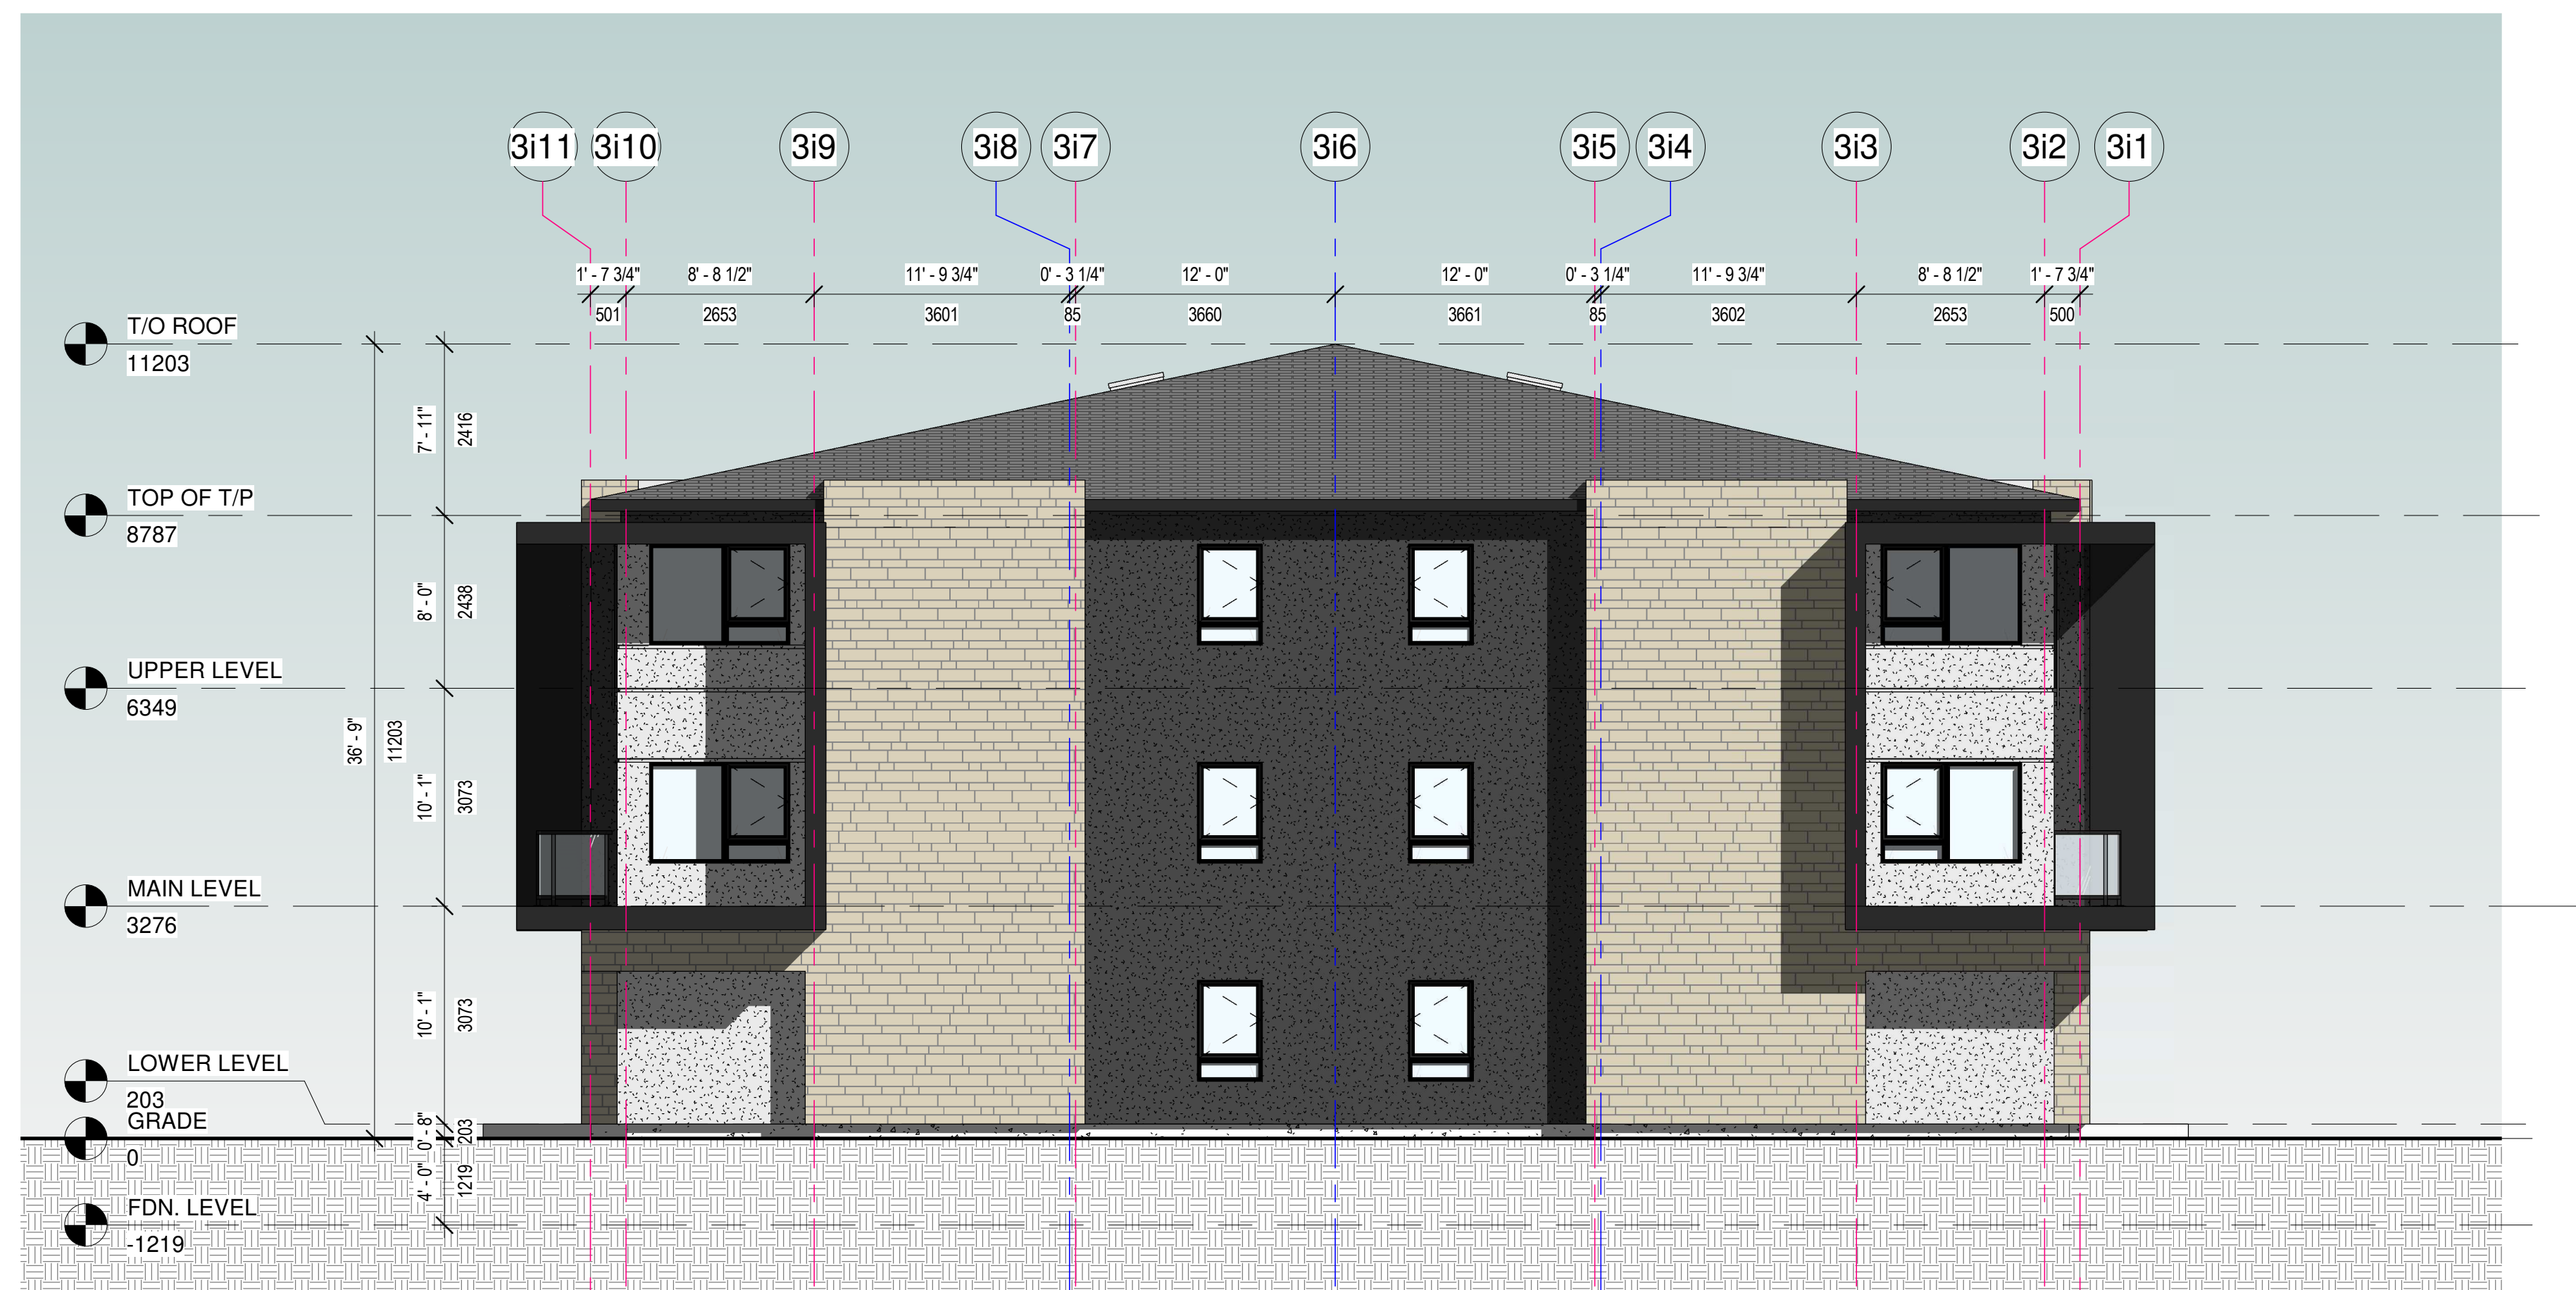

2 BLOCK 3_SOUTH ELEVATION
1 : 75

[illegible]

Drawing issued:

[illegible]

Drawings and specifications as instruments of service are the property of Romanov Romanov Architects Inc., the copyright in the same being reserved to them. No reproduction may be made without the permission of Romanov Romanov Architects Inc., and when made, must bear its name. All prints to be returned. This drawing must not be scaled.

The contractor is to verify dimensions and data noted herein with conditions on the site and is held responsible for reporting any discrepancy to Romanov Romanov Architects Inc., for adjustment. This drawing is not to be used for building purpose until signed and sealed by the Consultant.

Seals:



romanov romanov
ARCHITECTS INCORPORATED
DESIGNERS | URBANISTS | FUTURISTS

375 PARKSIDE DRIVE, TORONTO, ON, M6R 2Z6
tel: (416)766-8750 email: info@romrom.com

Project:

MILTON PANORAMA

Sheet Title:

B3 - NORTH & SOUTH BLOCK ELEVATIONS

Design:

AR

Drawn:

AR

Approved:


R

Comm. No:

24.112

Sheet No:

B3.A1.06

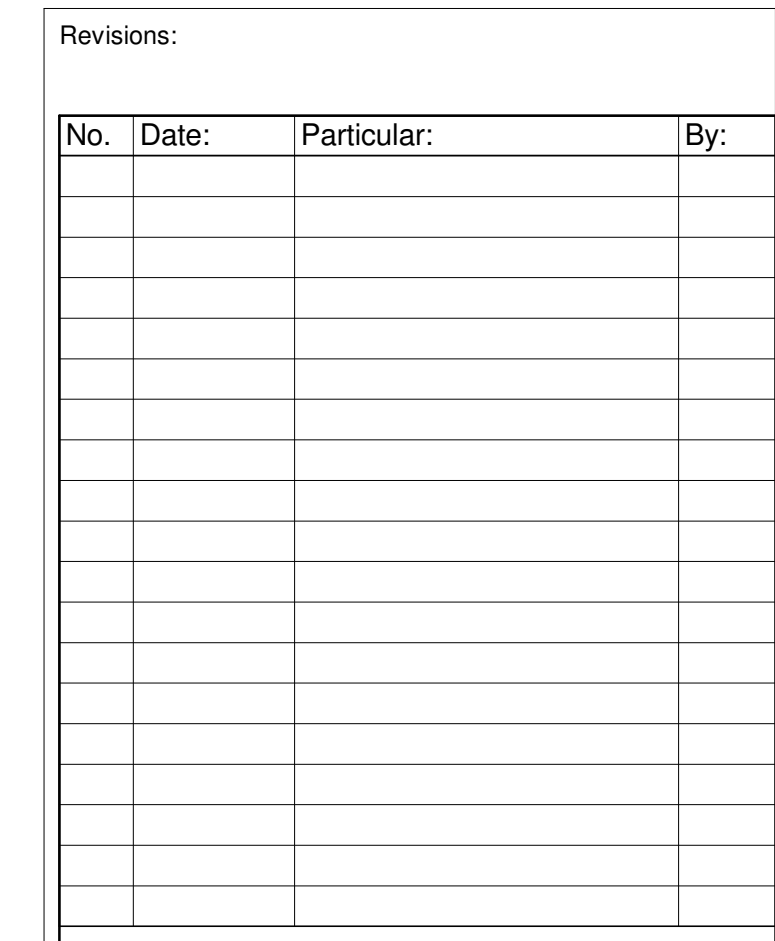

Drawing issued:

[illegible]

Drawings and specifications as instruments of service are the property of Romanov Romanov Architects Inc., the copyright in the same being reserved to them. No reproduction may be made without the permission of Romanov Romanov Architects Inc., and when made, must bear its name. All prints to be returned. This drawing must not be scaled.

The contractor is to verify dimensions and data noted herein with conditions on the site and is held responsible for reporting any discrepancy to Romanov Romanov Architects Inc., for adjustment. This drawing is not to be used for building purpose until signed and sealed by the Consultant.

Seals:



romanov romanov
ARCHITECTS INCORPORATED
DESIGNERS | URBANISTS | FUTURISTS

375 PARKSIDE DRIVE, TORONTO, ON, M6R 2Z6
tel: (416)766-8750 email: info@romrom.com

Project:

MILTON PANORAMA

Sheet Title:

B3 - EAST & WEST BLOCK ELEVATIONS

Design:

AF

Drawn:

AR

Approved:

JR

Comm. No:

24.112

Sheet No:

B3.A1.07