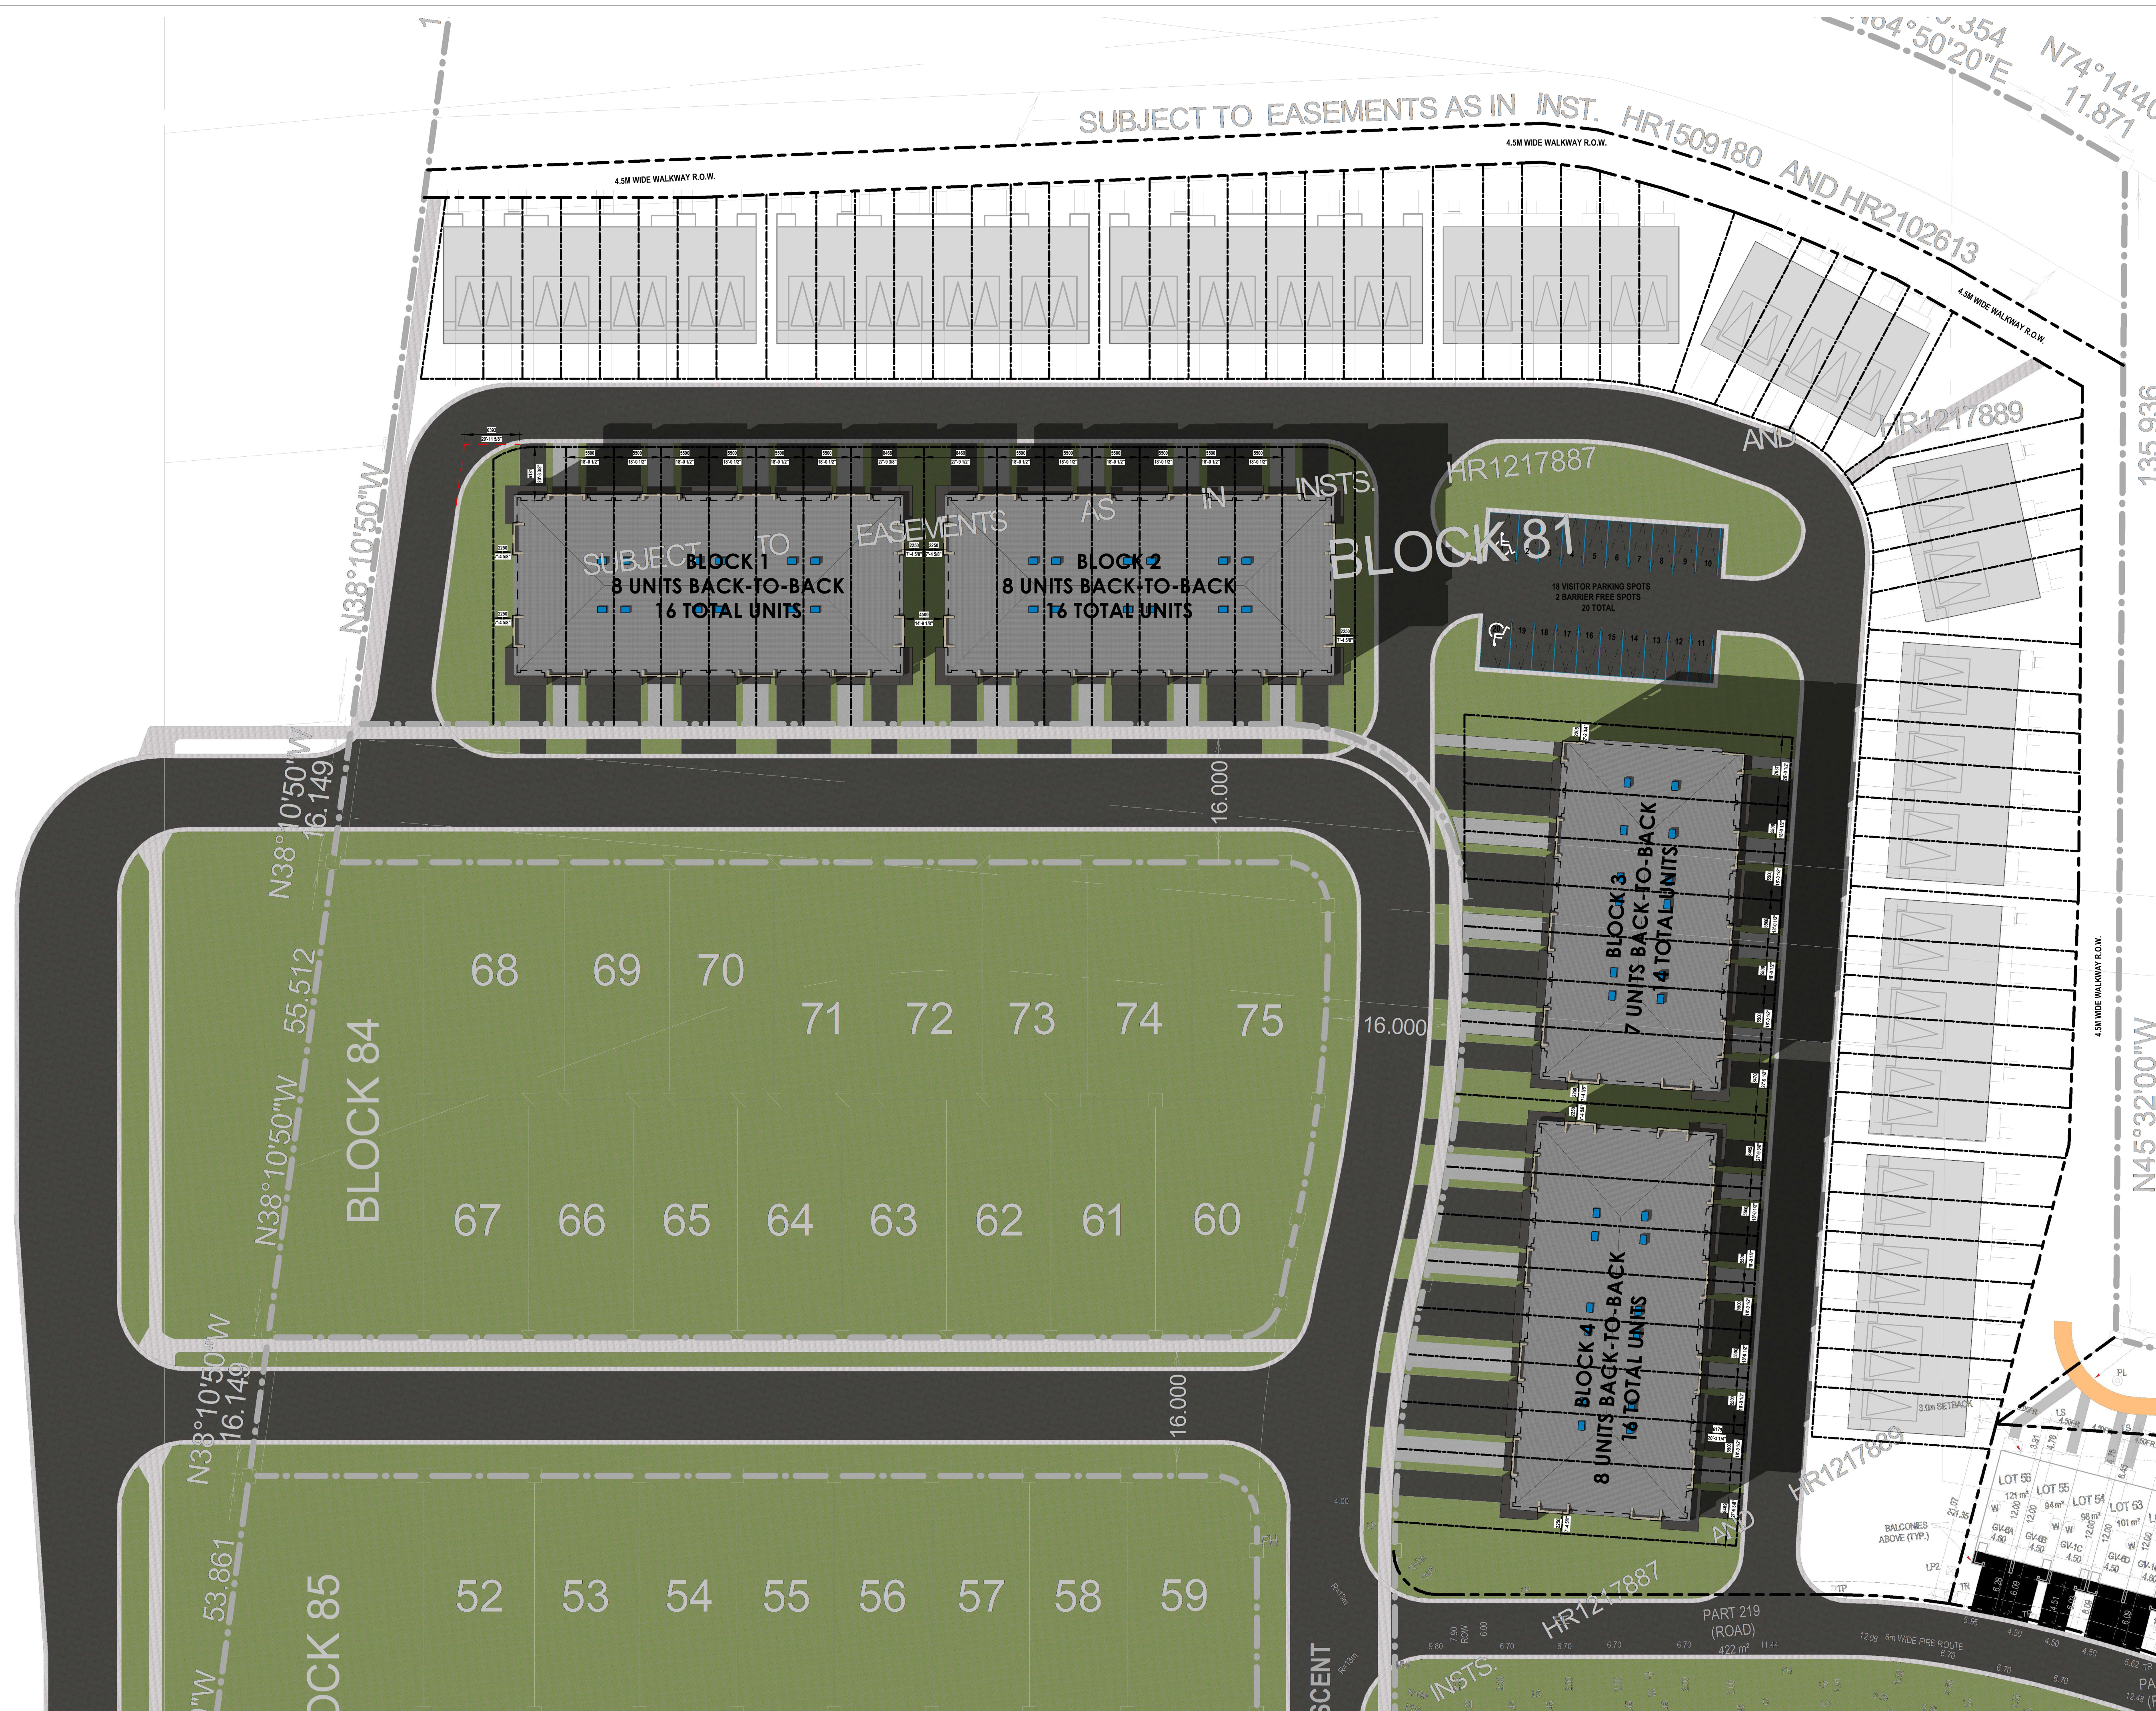
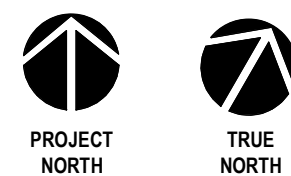


[illegible]

Drawing issued

[illegible]

Drawings and specifications as instruments of service are the property of Romanov Romanov Architects Inc., the copyright in the same being reserved to them. No reproduction may be made without the permission of Romanov Romanov Architects Inc., and when made, must bear its name. All prints to be returned. This drawing must not be scaled.

The contractor is to verify dimensions and data noted herein with conditions on the site and is held responsible for reporting any discrepancy to Romanov Romanov Architects Inc., for adjustment. This drawing is not to be used for building purpose until signed and sealed by the Consultant.

Seals:



romanov romanov
ARCHITECTS INCORPORATED
DESIGNERS | URBANISTS | FUTURISTS

375 PARKSIDE DRIVE, TORONTO, ON, M6R 2Z6
tel: (416)766-8750 email: info@romrom.com

Project:

MILTON PANORAMA

Sheet Title:

PHASE 02 CONCEPT PLAN

Design:	Drawn:	Approved:
AR	AR	JE

Comm. No:	Sheet No:
24 112	A0.02