

1/4" = 6'


EXISTING SITE PLAN

Contact: DAN GARRARD

Lot: CONG PT LOT 12

911: 1171 HARRISON BAY LANE

Roll #: 461603100032400.0000

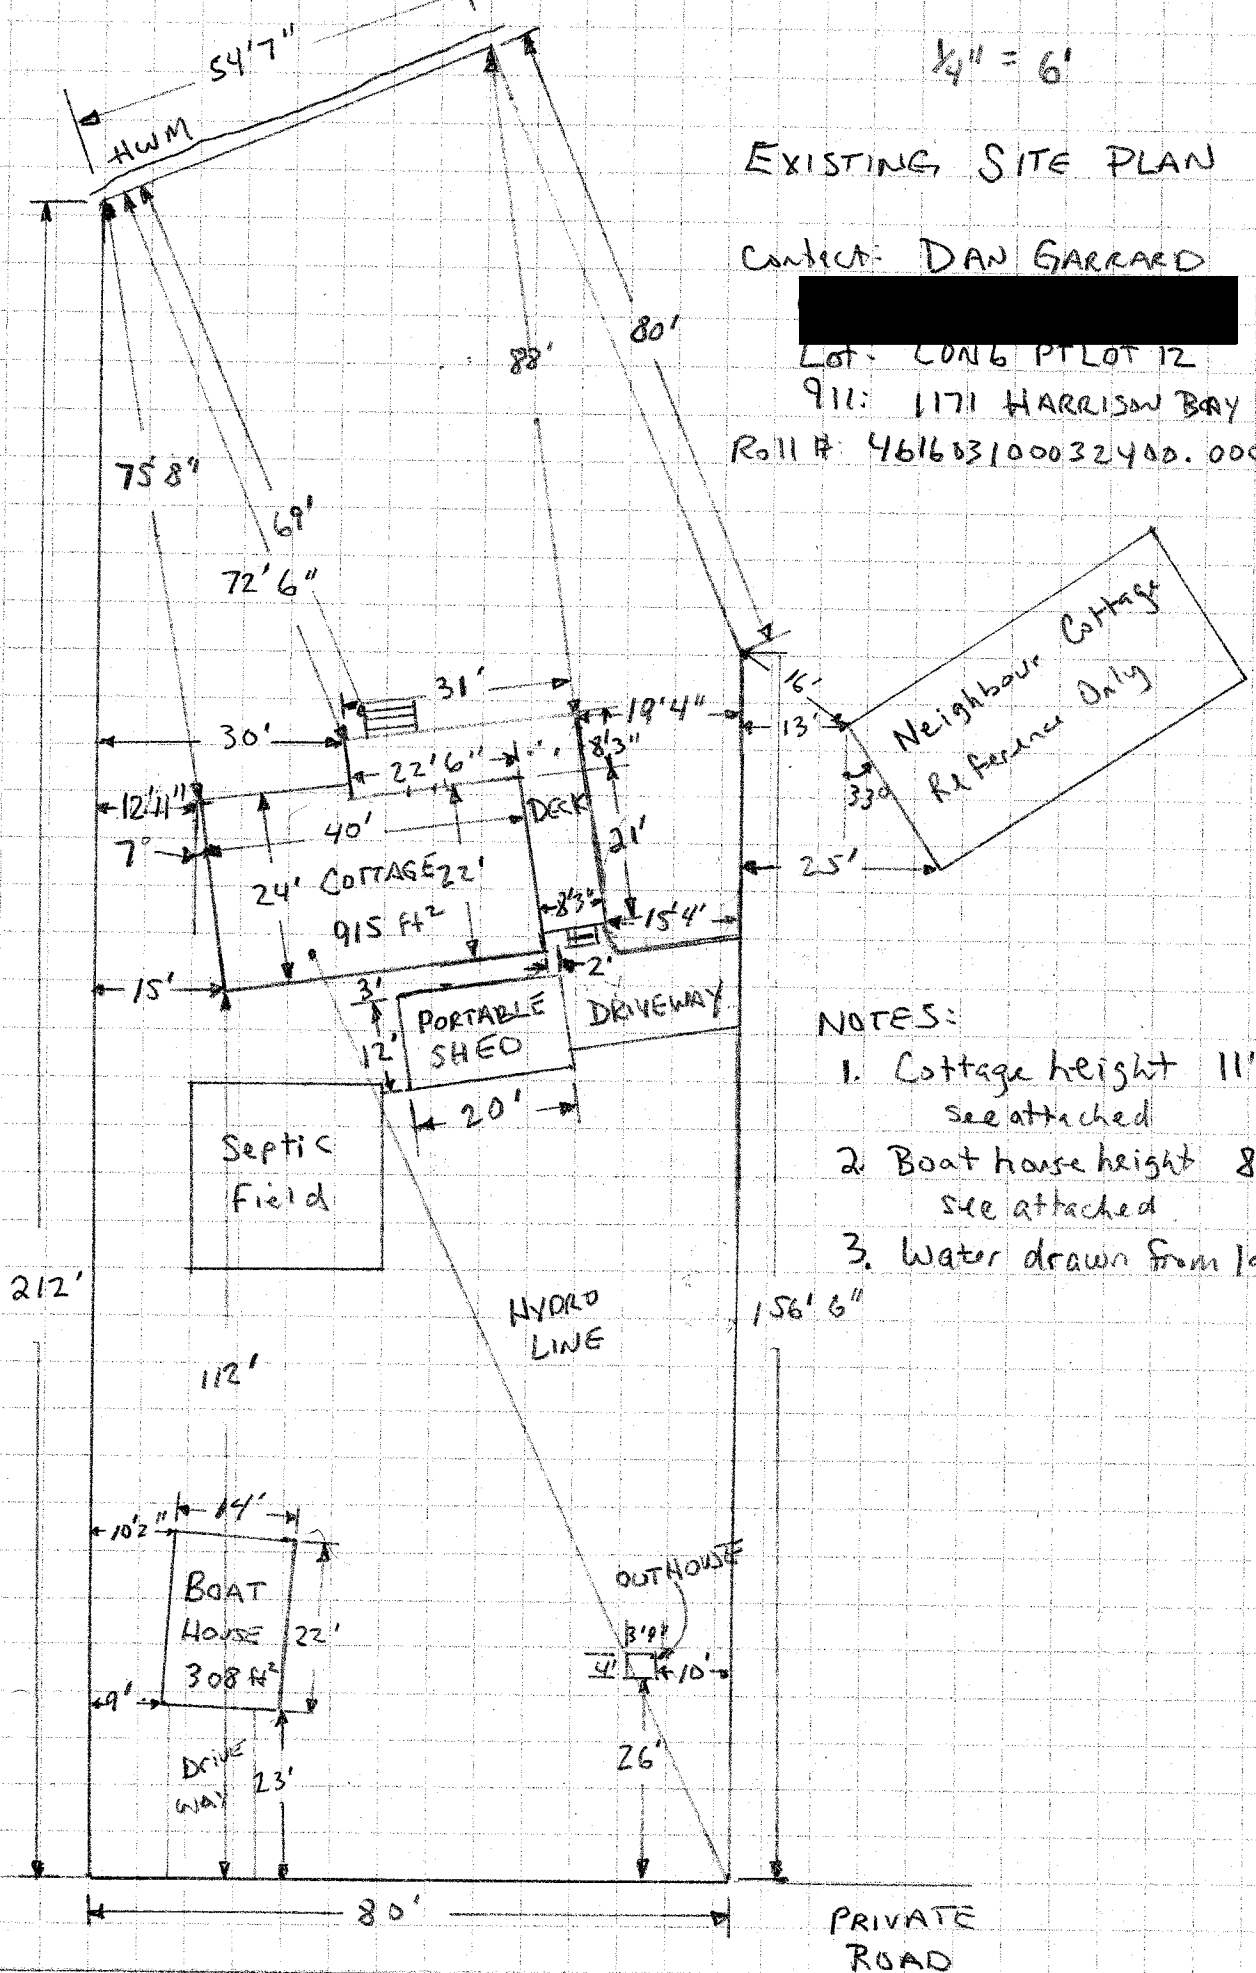


NOTES:


1. Cottage height 11'9"
see attached
2. Boat house height 8'9"
see attached
3. Water drawn from lake.

Roll #: 4616031000032400.0000

2. Water well location TBD

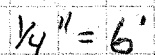

1/4" = 8'

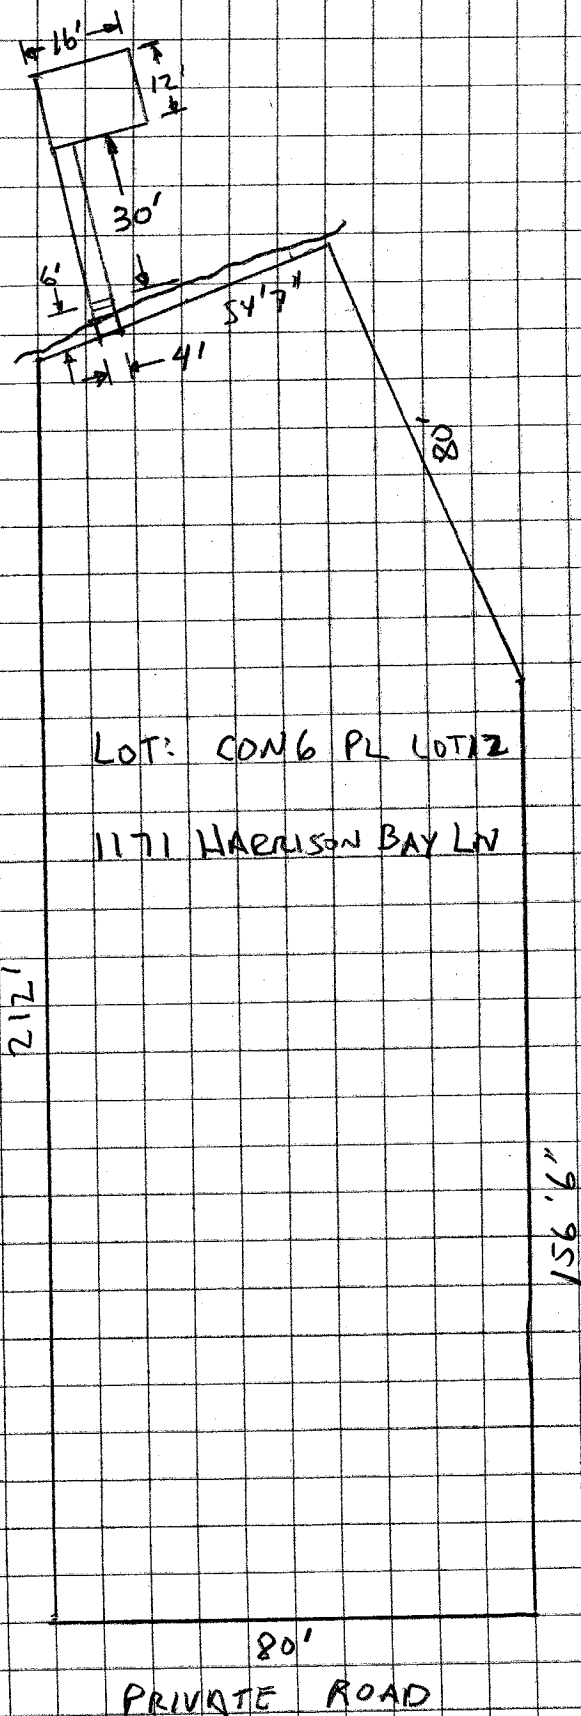



FRONT ELEVATION

SALES REP:

SUMMERSWEET

tel: 705-854-0791

email:

summersweetlinwood@gmail.com
www.linwoodhomes.com

CUSTOMER:

GARRARD