


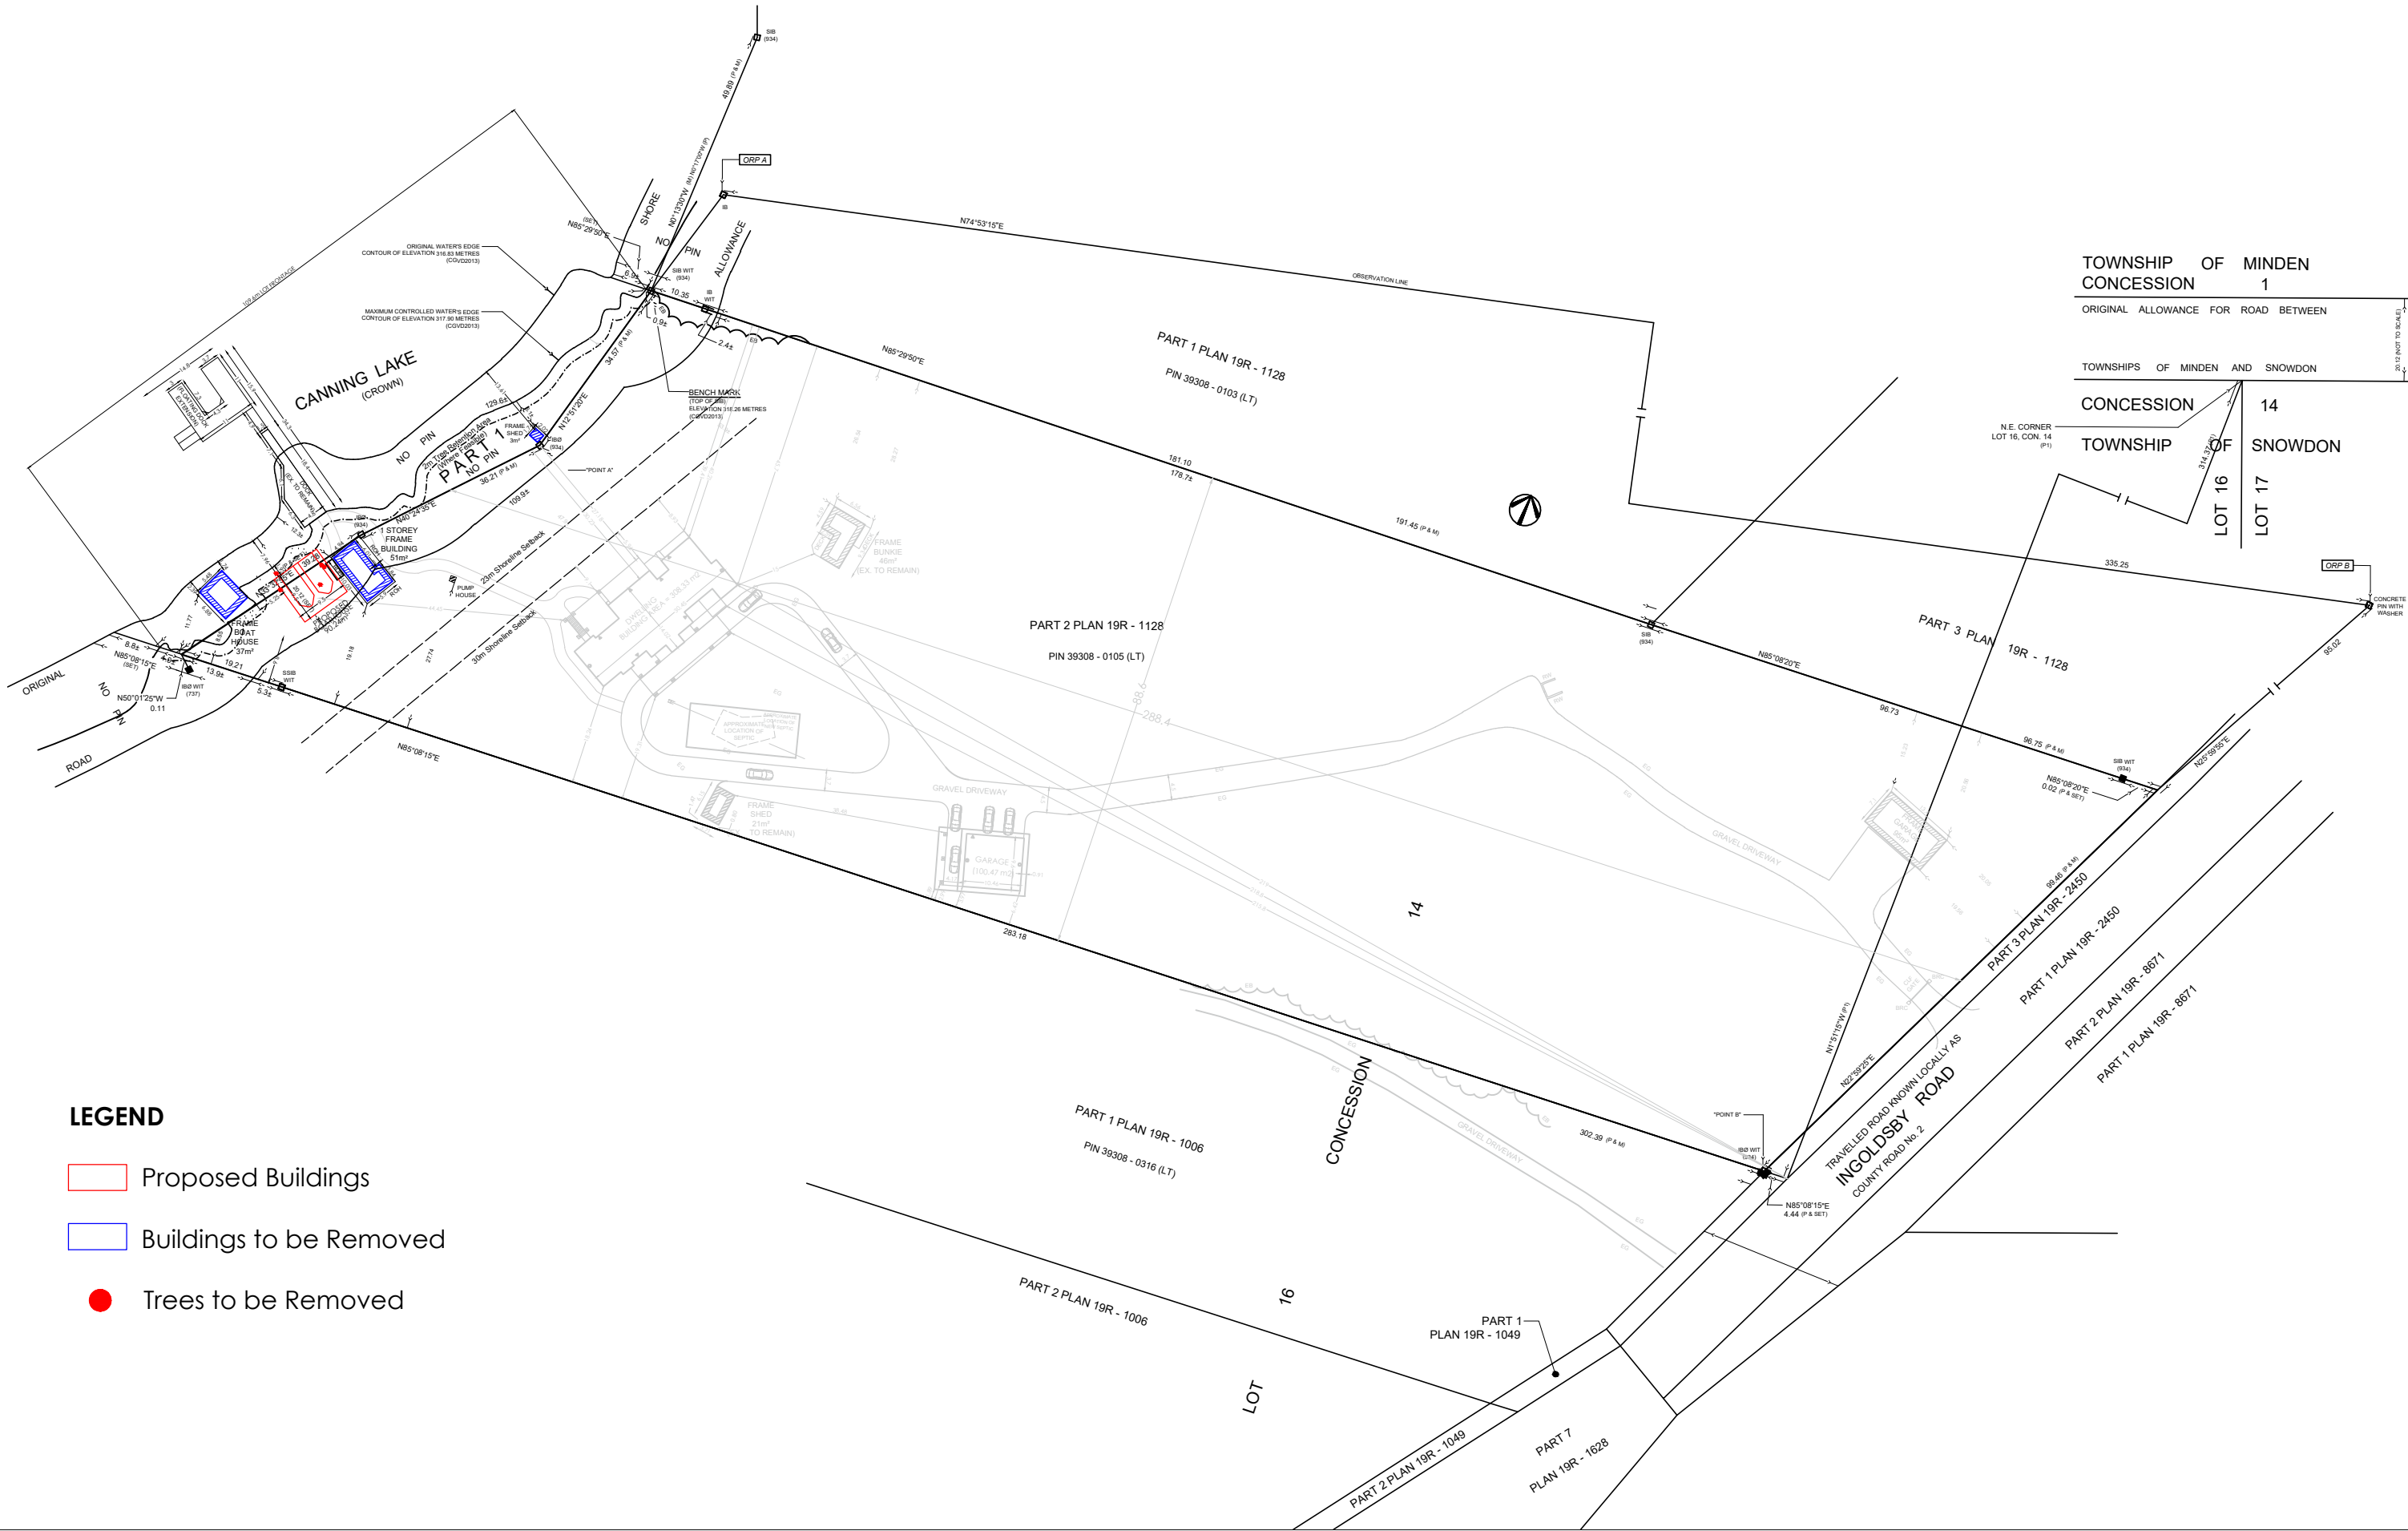

LEGEND

- Proposed Buildings
- Buildings to be Removed
- Trees to be Removed