


APPENDIX I: Development Plan Civic 1641-7 Topsail Rd

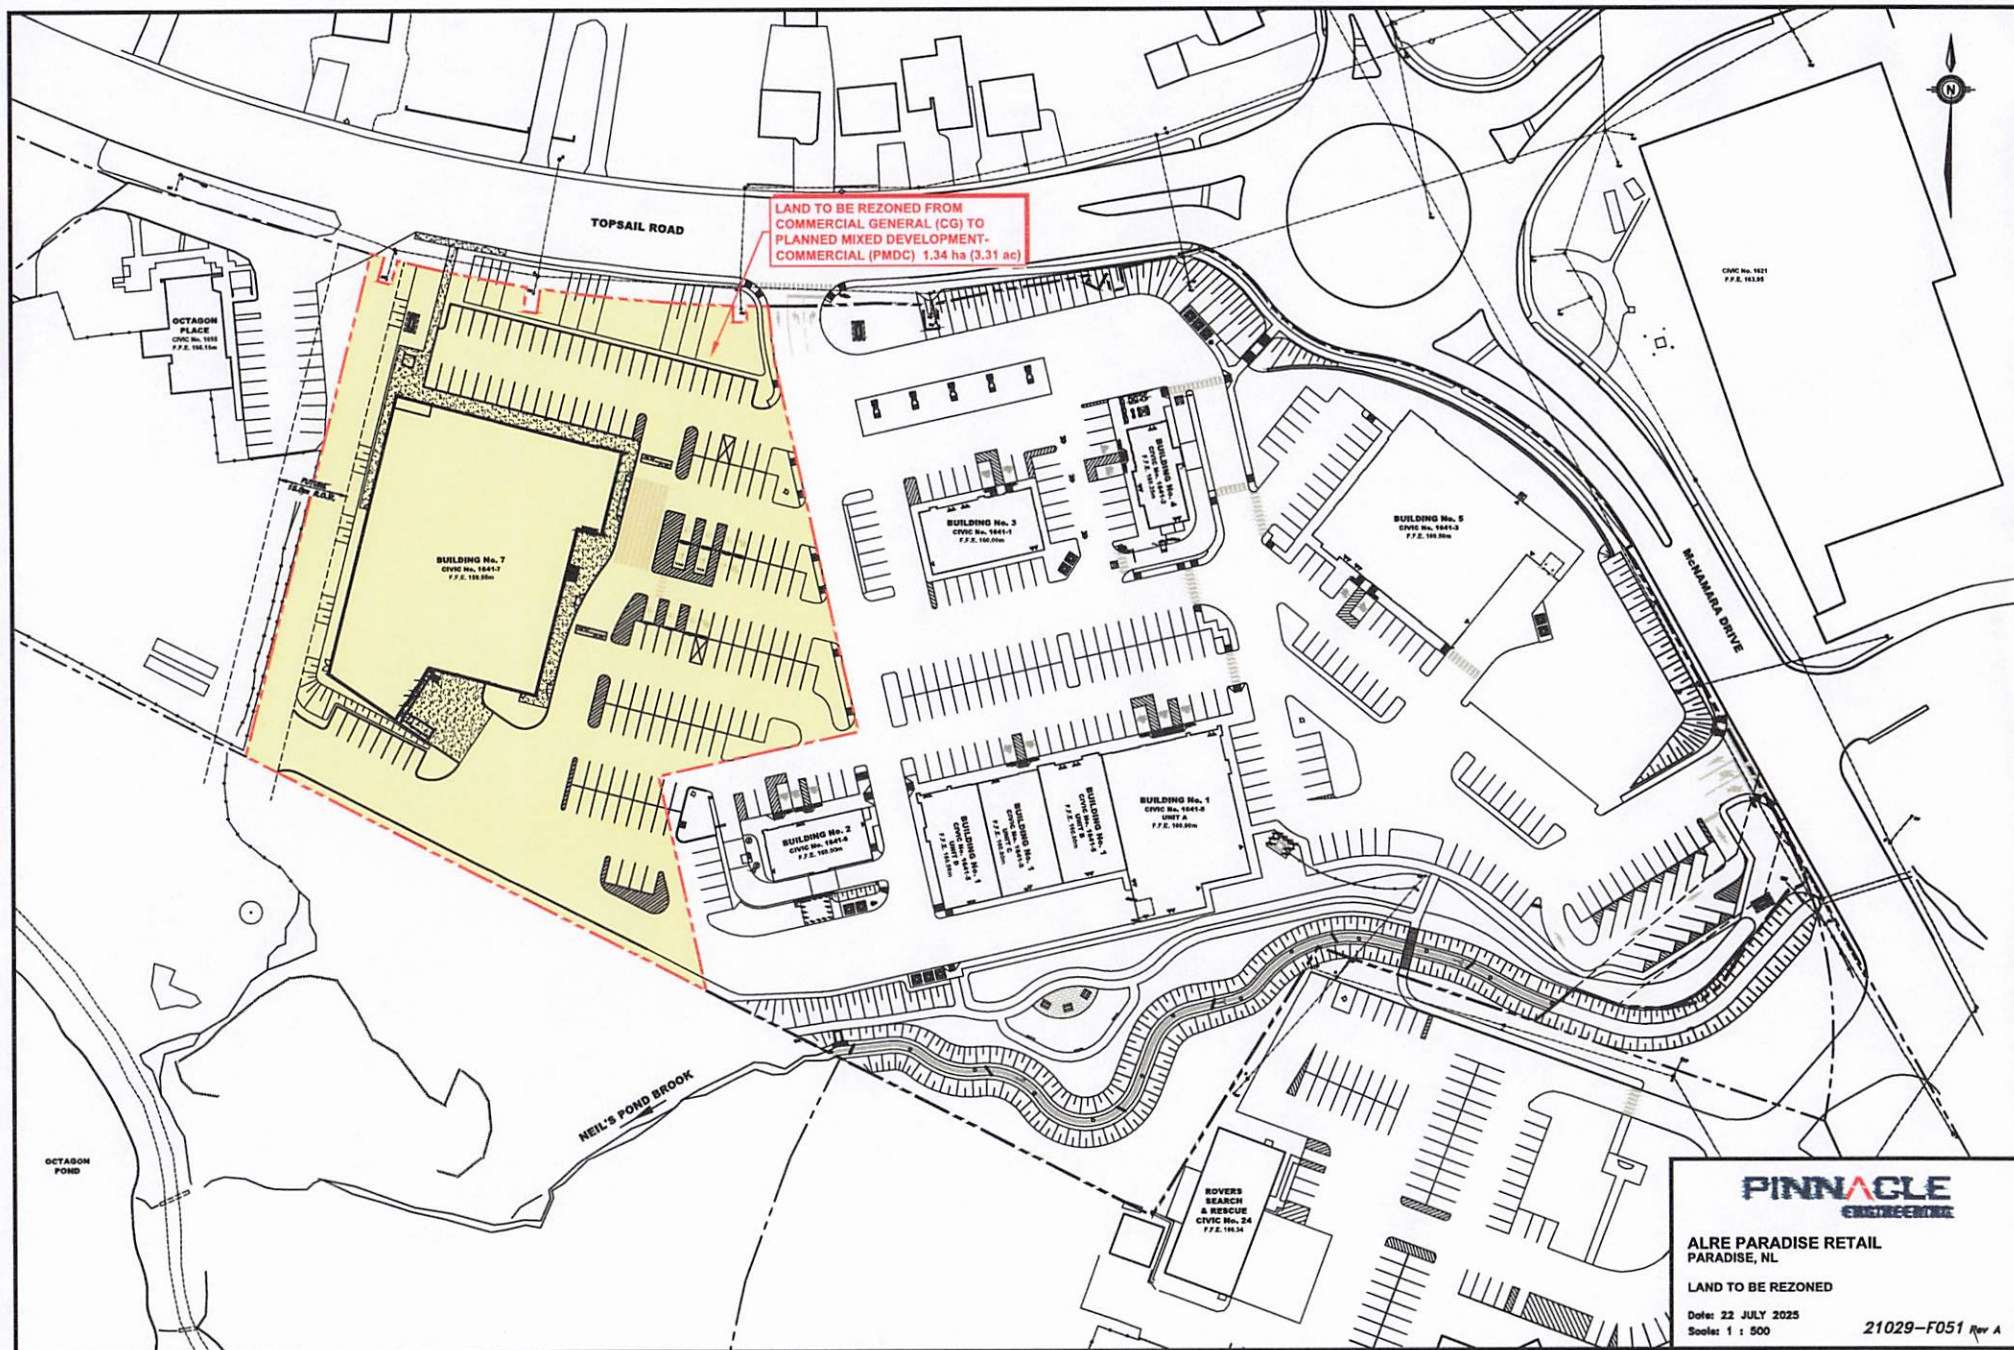

PINNACLE
ENGINEERING

ALRE PARADISE RETAIL
PARADISE, NL

LAND TO BE REZONED

Date: 22 JULY 2025
Scale: 1 : 500

21029-F051 Rev A