

I REQUIRE THIS PLAN TO BE DEPOSITED UNDER THE REGISTRY ACT.  
*February 24 1996*  
*GEO. W. BRACKEN*  
GEO. W. BRACKEN  
REGISTERED LAND SURVEYOR  
ONTARIO LAND SURVEYOR (N° 27)

PLAN 27R 6530  
RECEIVED AND DEPOSITED  
*Feb. 22, 1996*  
*George W. Bracken*  
LAND REGISTRAR FOR THE  
REGISTERED DIVISION OF  
LANARK (N° 27)

PLAN OF SURVEY OF  
PART OF LOTS 84, 85 AND 86  
NORTH SIDE OF MAIN STREET, AND PARTS OF  
GEORGE AND MAIN STREETS  
REGISTERED PLAN N° 13884  
**TOWN OF SMITHS FALLS**  
COUNTY OF LANARK  
SCALE 1" = 10'

0 5 10 15 20 25 30  
GEORGE BRACKEN LIMITED  
1996

**CAUTION**  
THIS PLAN IS NOT A PLAN OF SUBDIVISION WITHIN THE MEANING OF THE PLANNING ACT.  
**BEARING REFERENCE**  
BEARINGS ARE ASTROMOMIC DERIVED FROM THE EASTERLY LIMIT OF GEORGE STREET SHOWN AS N 5° 15' 50" W ON PLAN 27R-2147.

**IMPERIAL NOTE**  
DISTANCES SHOWN ON THIS PLAN ARE IN FEET AND CAN BE CONVERTED TO METRES BY MULTIPLYING BY 0.3048.


- LEGEND**
- IB DENOTES IRON BAR
  - SB DENOTES SHORT STANDARD IRON BAR
  - SSIB DENOTES SHORT STANDARD IRON BAR
  - CC DENOTES CUT CROSS
  - WIT DENOTES WITNESS
  - IO54 DENOTES G.W. BRACKEN, O.L.S.
  - P-I DENOTES REGISTERED PLAN NO. 13884
  - D-I DENOTES INST. NO. 94067 & 108255
  - x-x- DENOTES FENCE
  - ⊕ DENOTES MONUMENT PLANTED
  - ⊙ DENOTES MONUMENT FOUND

**SURVEYOR'S CERTIFICATE**  
I HEREBY CERTIFY THAT  
1) THIS SURVEY AND PLAN ARE CORRECT AND IN ACCORDANCE WITH THE SURVEY ACT AND THE REGULATIONS MADE THEREUNDER.  
2) THE SURVEY WAS COMPLETED ON THE 15th DAY OF FEBRUARY, 1996.  
*February 24 1996*  
*Geo. W. Bracken*  
GEO. W. BRACKEN  
ONTARIO LAND SURVEYOR

**GEORGE BRACKEN LIMITED**  
ONTARIO LAND SURVEYORS  
40 MAIN STREET WEST  
SMITHS FALLS, ONTARIO  
K7A 4S9  
PHONE (613) 283-2233

PO BOX 24  
DRAWN BY BG  
CALC'D BY GWB  
CHECKED BY GWB  
MATH CHECK G.W.B.  
FILE N° SMF-12  
JOB N° B-96

| SCHEDULE |            |            |                        |                |
|----------|------------|------------|------------------------|----------------|
| PART     | LOT        | REG'D PLAN | INST. N°               | AREA (Sq. Ft.) |
| 1        | 84         |            | 108255, 141454         | 2118           |
| 2        | 84, 85     |            | 141454, 108255, 111039 | 2286           |
| 3        | 85         |            | 111039                 | 3120           |
| 4        | 84         |            | 108255, 141454         | 1970           |
| 5        |            |            |                        |                |
| 6        | 85         |            | 111039                 | 1351           |
| 7        |            |            |                        |                |
| 8        | 84         | 13884      | 108255, 141454         | 518            |
| 9        | George St. |            | 82805 (Agreement)      | 132            |
| 10       | Main St.   |            | 82805 (Agreement)      | 235            |
| 11       | George St. |            | 82805 (Agreement)      | 57             |
| 12       | Main St.   |            |                        | 52             |
| 13       |            |            | 146034                 | 2800           |
| 14       | 86         |            |                        | 801            |
| 15       |            |            | 117481                 | 534            |

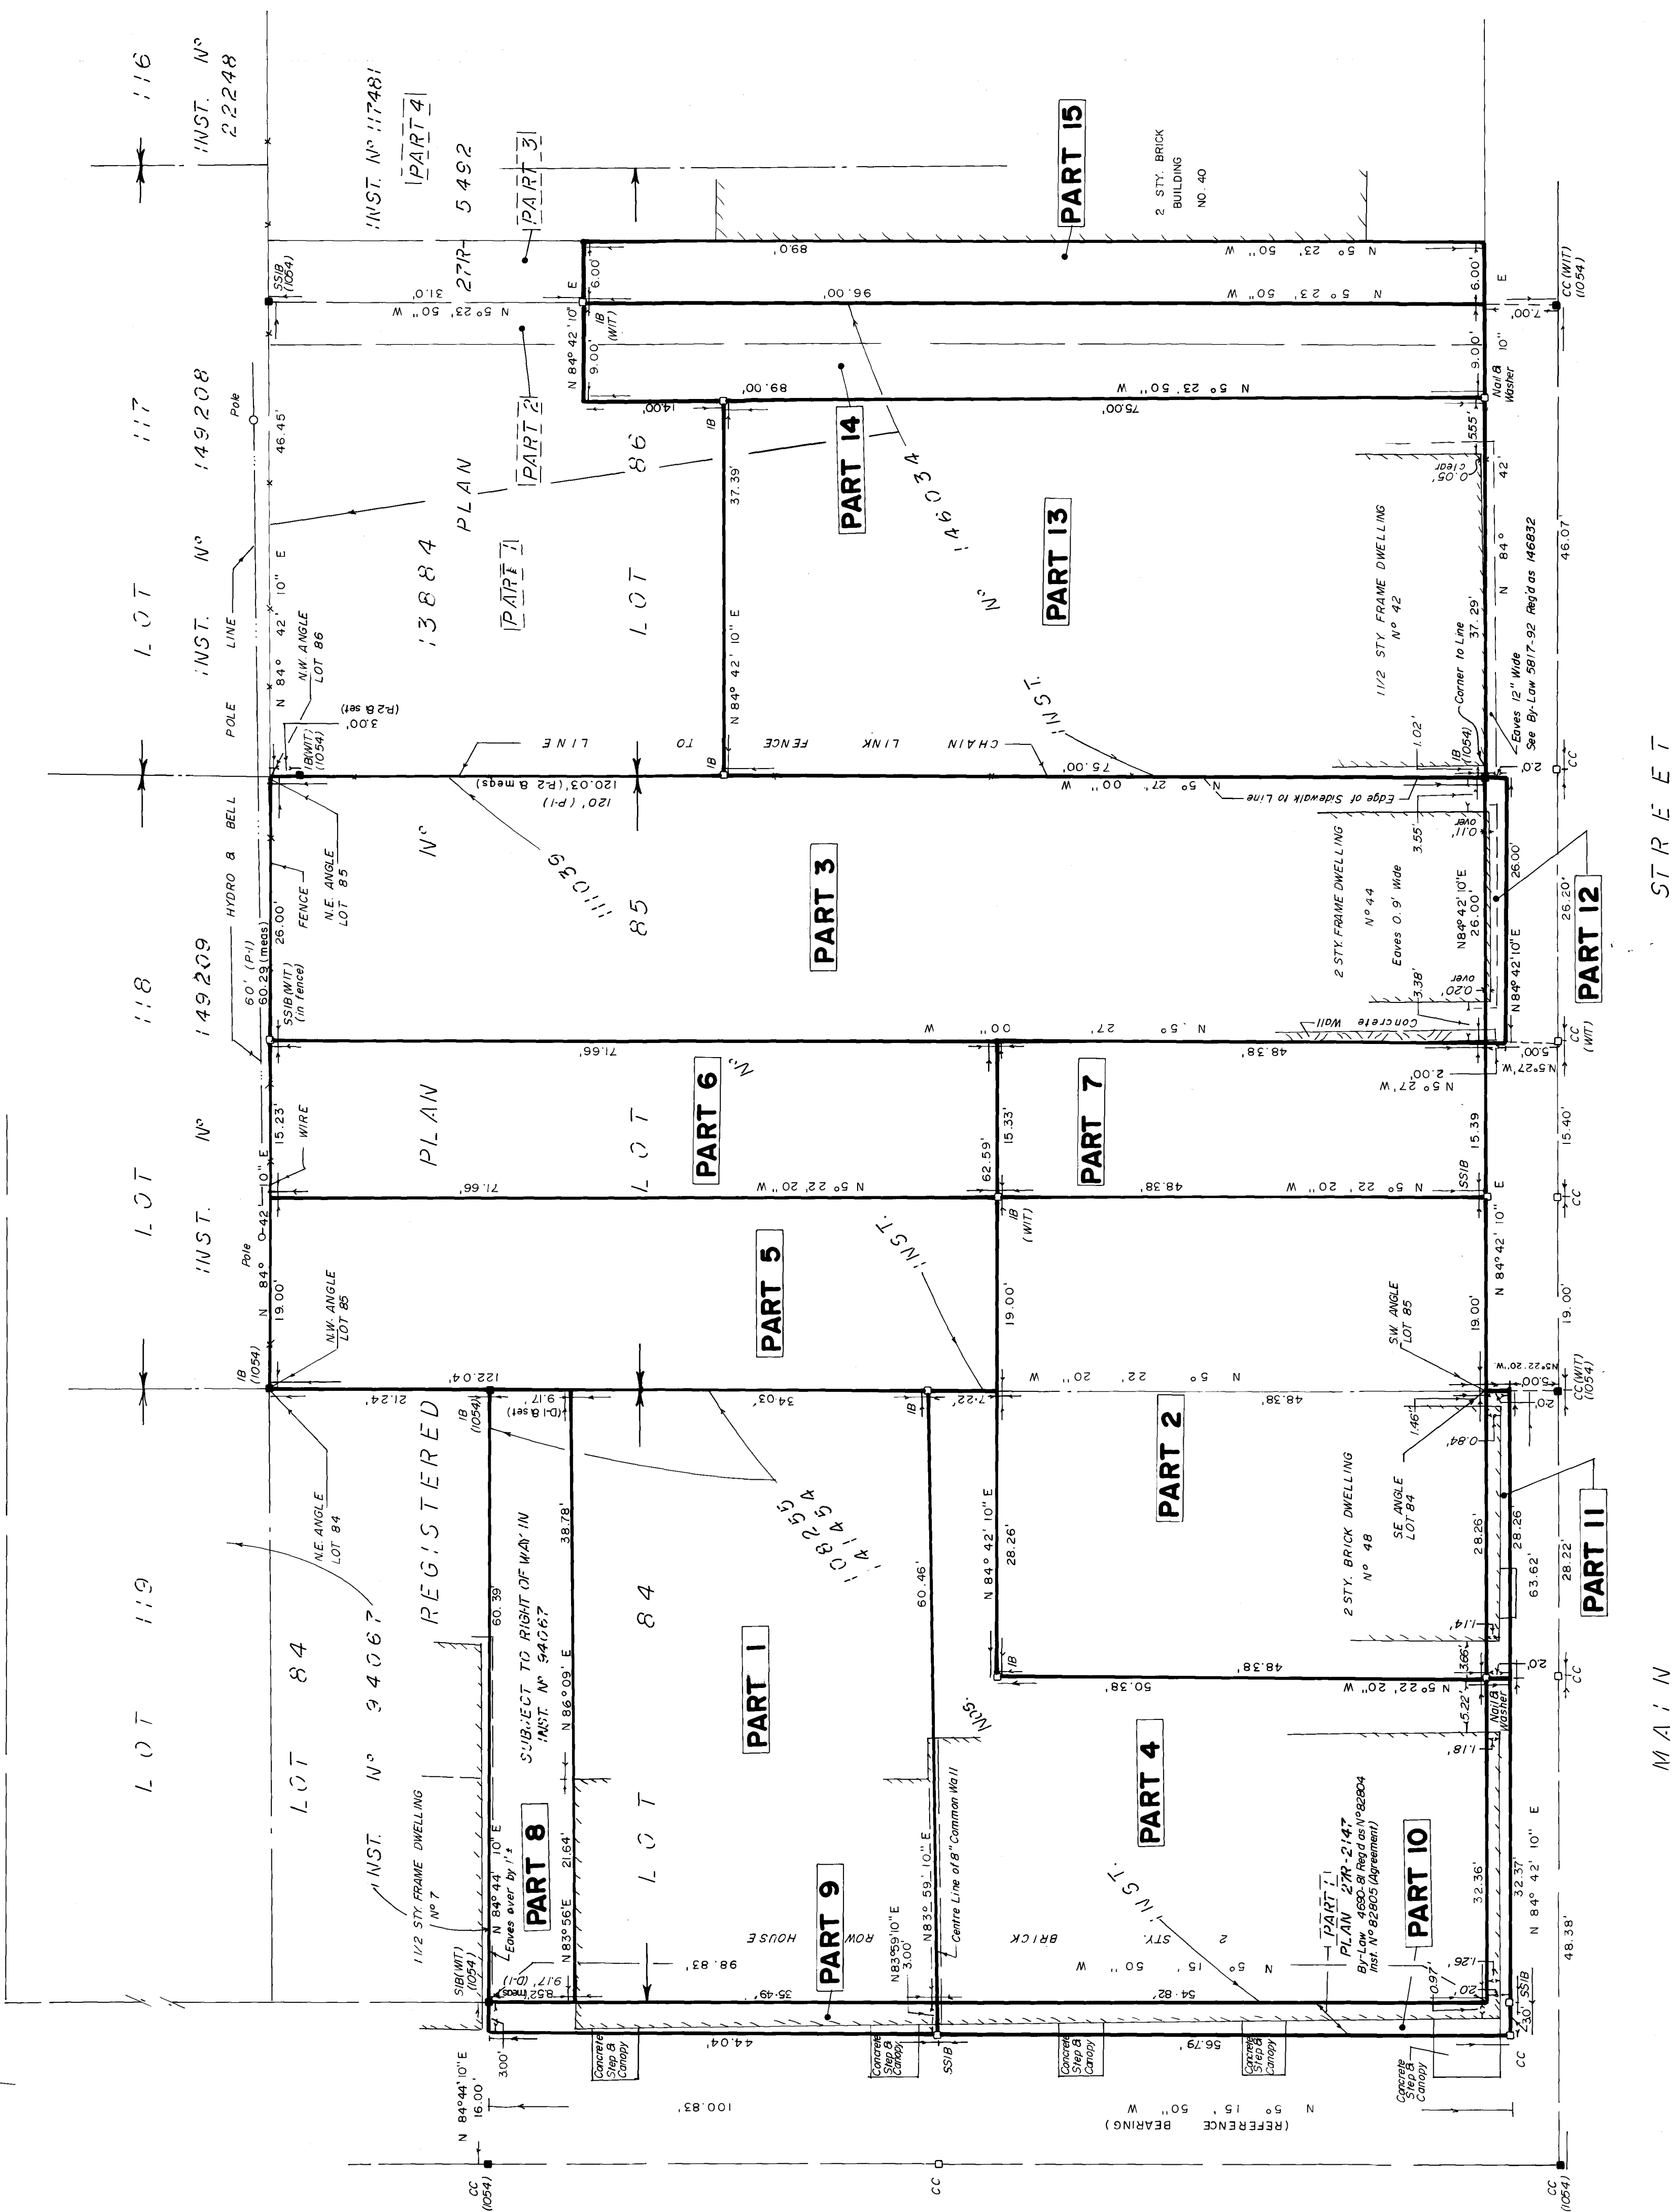

MAIN STREET

GEORGE STREET