
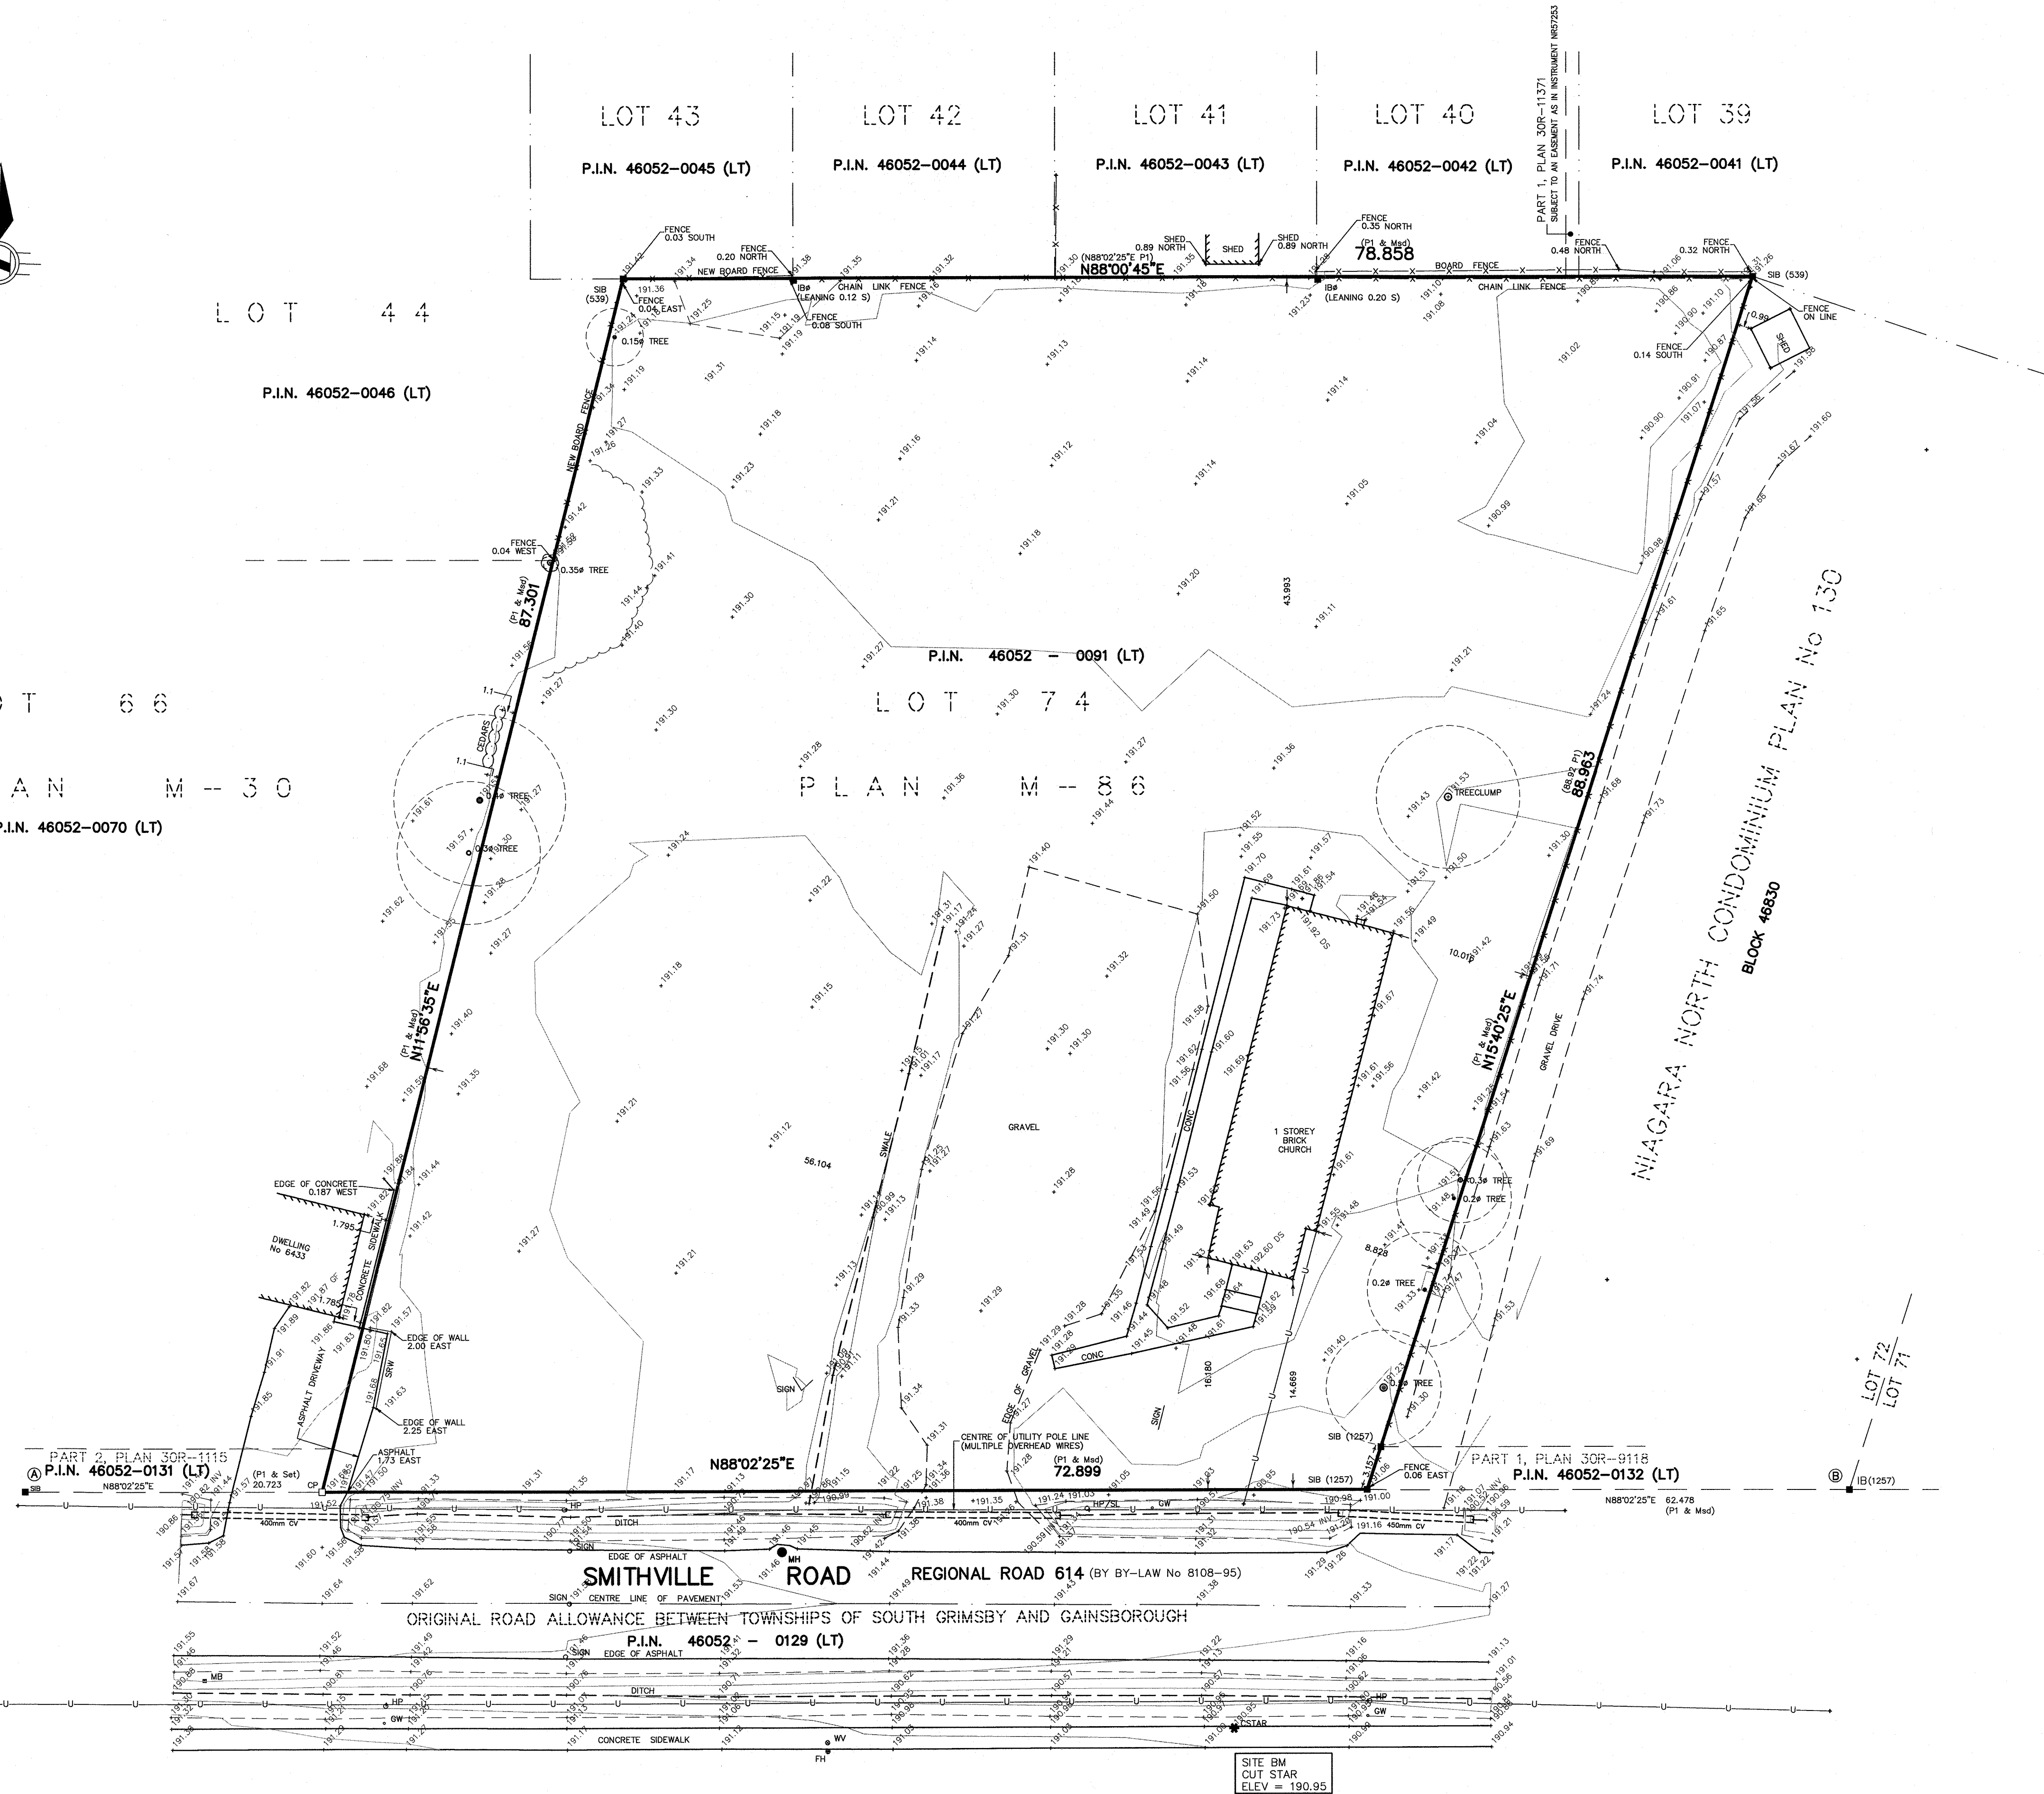
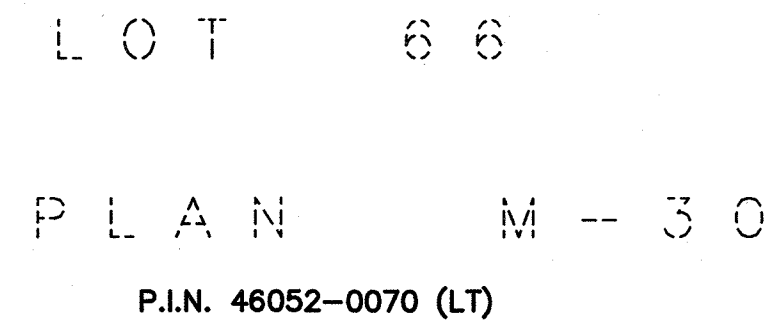


SCALE 1:250 METRIC

R.A. McLaren, O.L.S. - 2026

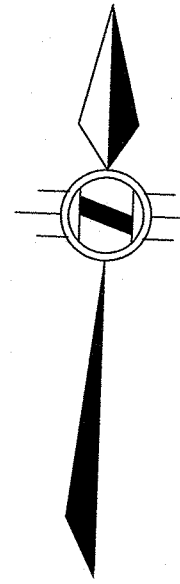

□	DENOTES	MONUMENT SET
■	"	MONUMENT FOUND
IB	"	IRON BAR
SIB	"	STANDARD IRON BAR
SSIB	"	SHORT STANDARD IRON BAR
824	"	A.T. McLAREN, O.L.S.
539	"	D.G. URE, O.L.S.
1257	"	R. BOURCQUE, O.L.S.
Md	"	MEASURED
P1	"	PLAN M-86
DS	"	DOOR SILL
FW	"	FIRE HYDRANT
GH	"	GUY WIRE
HP	"	HANDPOLE
MB	"	MAIL BOX
WB	"	WINDHOLE
LP	"	LIGHT POLE
WV	"	WATER VALVE

THIS PLAN OF SURVEY RELATES TO AOLS PLAN SUBMISSION FORM NUMBER 138495